


13+50

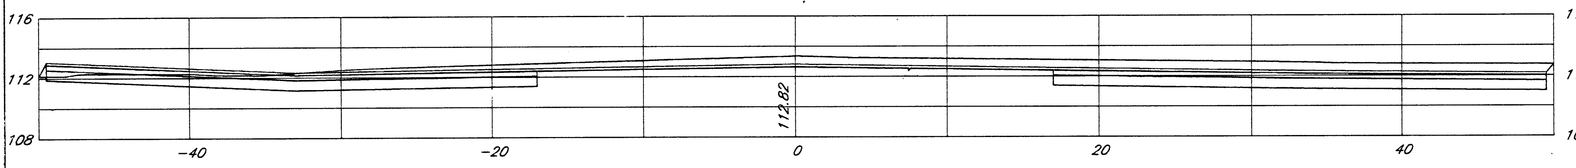


13+45

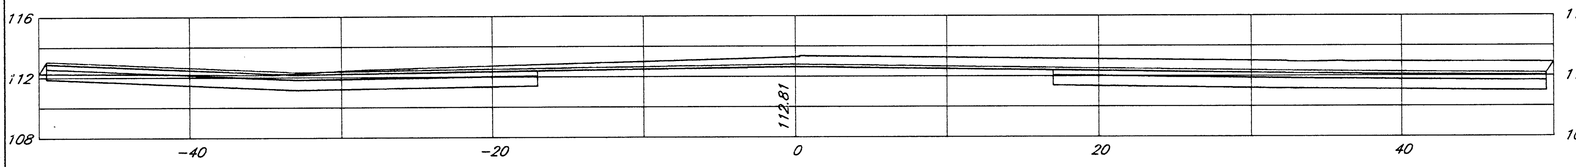


13+28.70

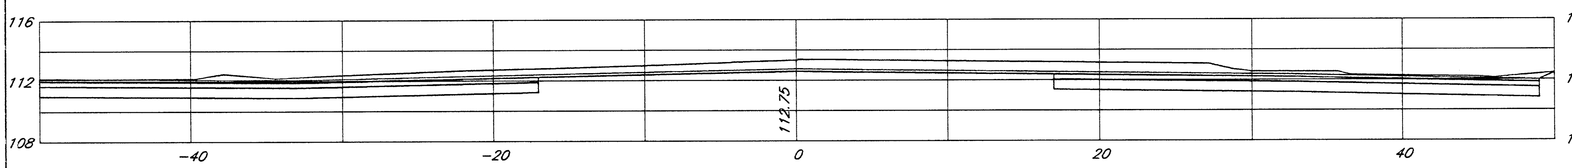


13+00

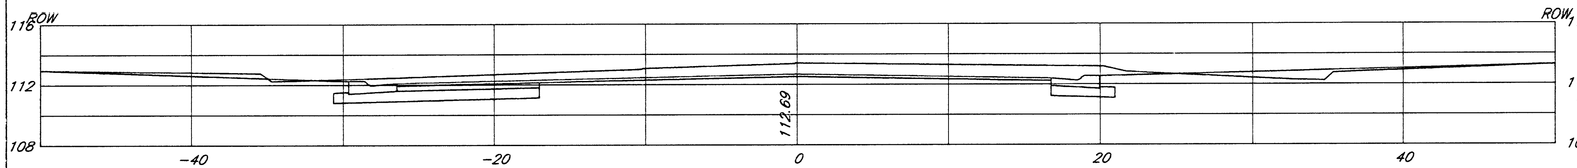


12+96.20

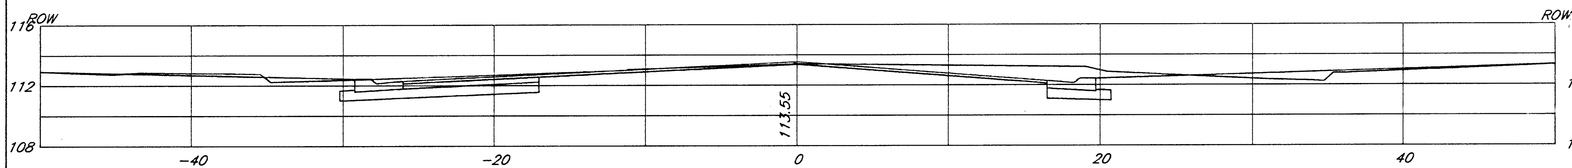


12+50

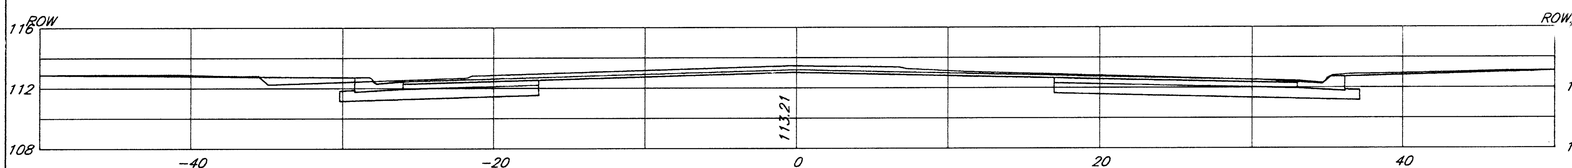


12+00

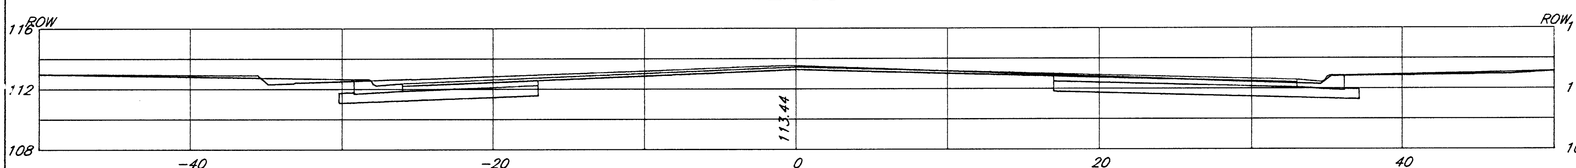


11+50

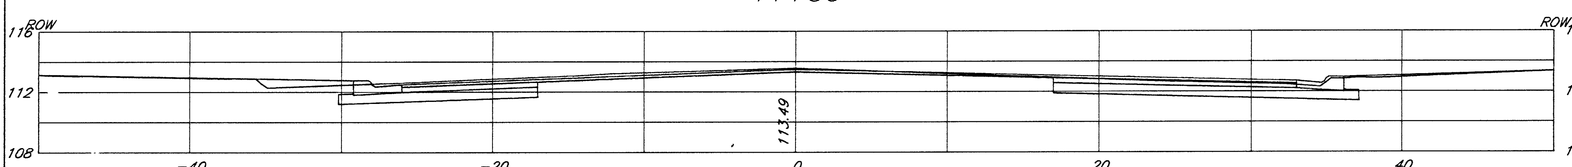

11+00

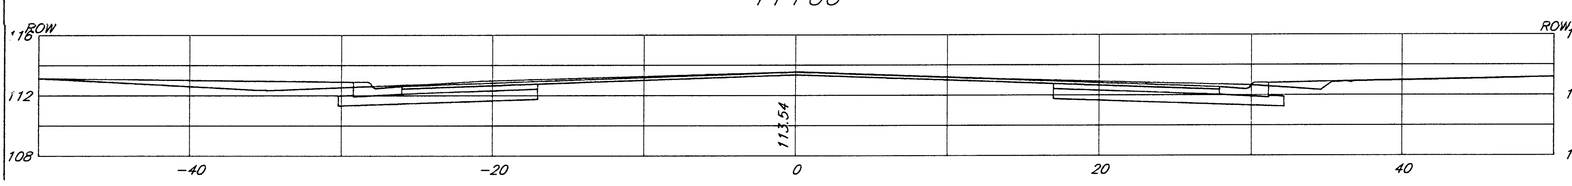

10+78.10

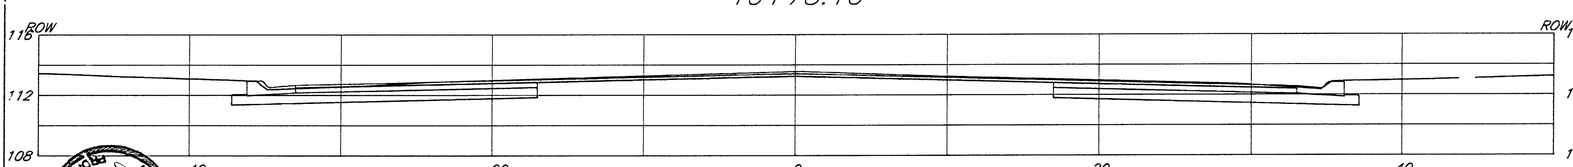

ELDON E. MILLER
LICENSED
11283
KANSAS
PROFESSIONAL ENGINEER
8/7/02

Cross Sections

kemiller engineering
516 S. Market,
Wichita, KS 67202
316/264-0242

CITY OF WICHITA

SHEET
CV 5.1

PROJECT NO. 472 83608 0CA: 706846
MVP PROJECT NO. 101008
DATE: August 7, 2002
REVISED:

WEST DOUGLAS STREETSCAPE
ARKANSAS RIVER TO SENECA
WICHITA, KANSAS

ARCHITECTS · PLANNERS · LANDSCAPE ARCHITECTS
125 S. WASHINGTON WICHITA, KANSAS 67202
P.O. BOX 3065 WICHITA, KANSAS 67201
PH. 316.262.0451 · FAX 316.262.5465
McCLUGGAGE VAN SICKLE & PERRY