


16+82.82

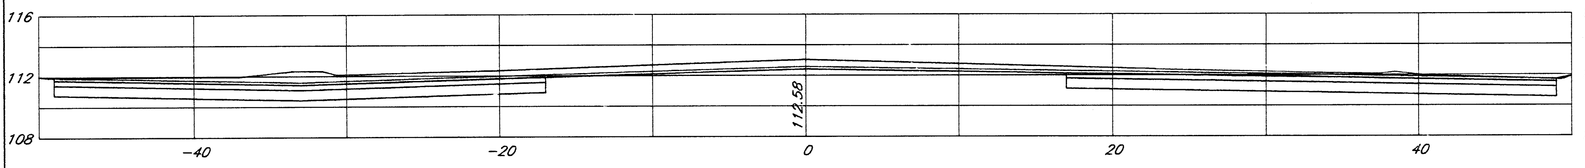


16+50.32

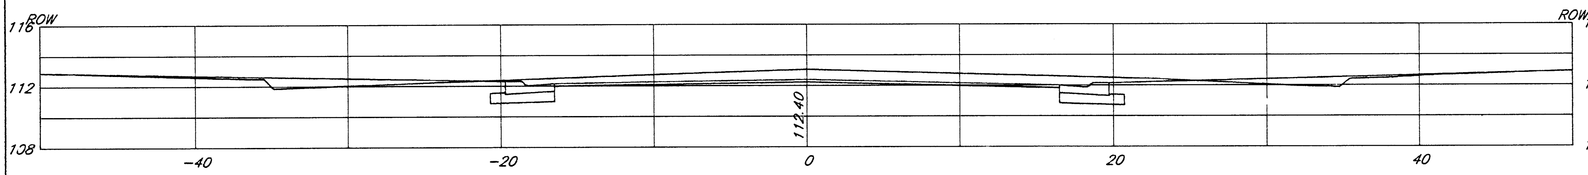


16+50

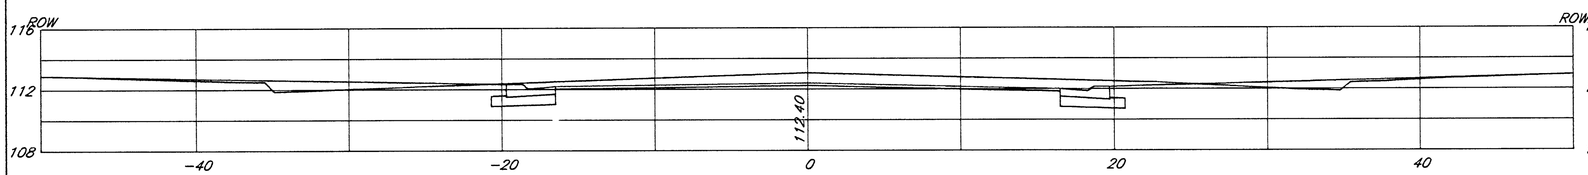


16+00

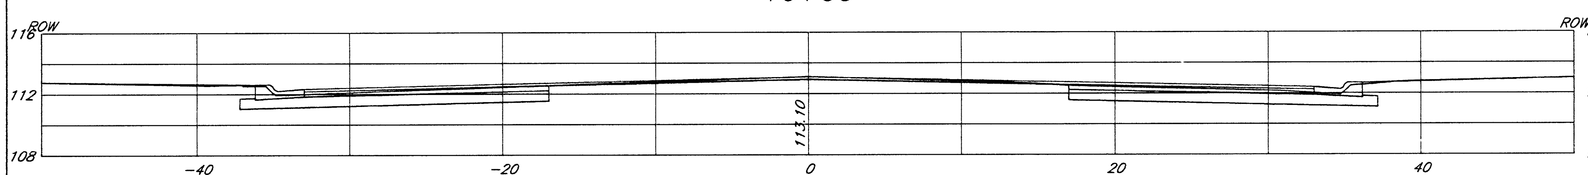


15+50

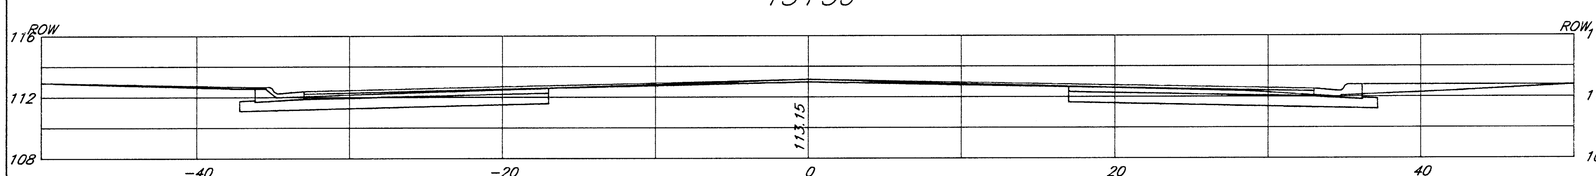


15+00

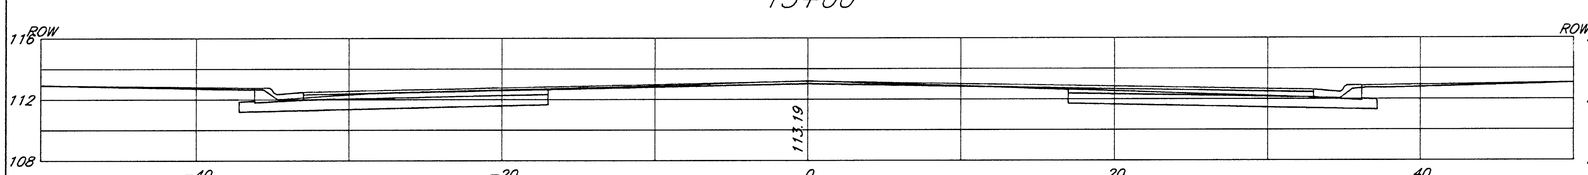


14+50

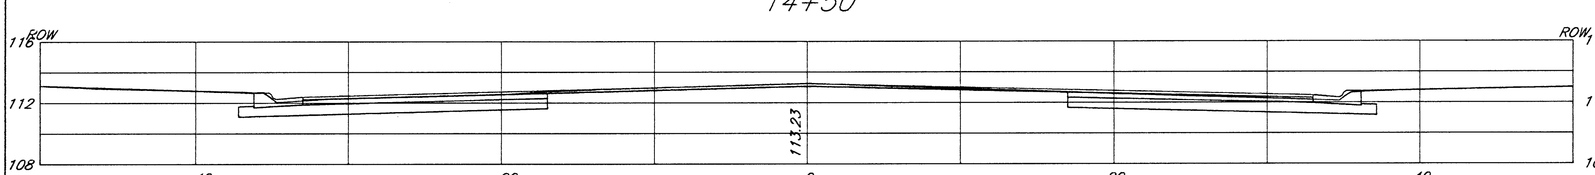


14+00

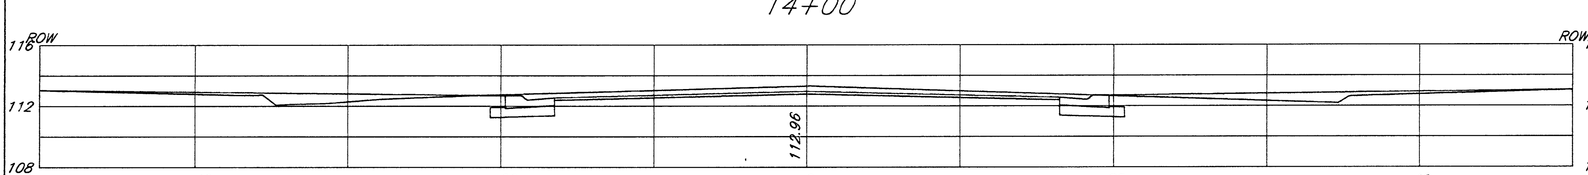

13+96.50

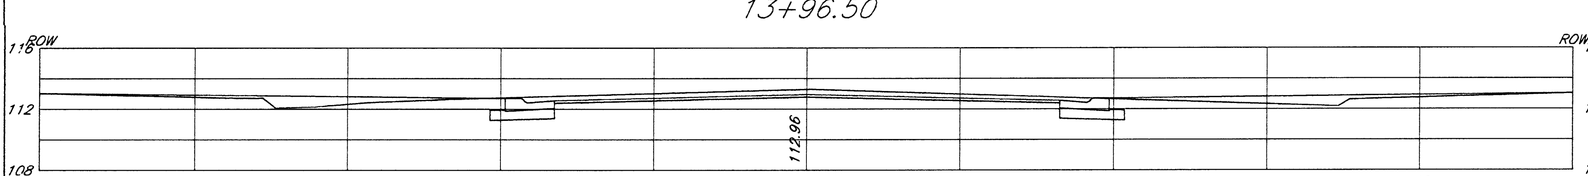

13+64

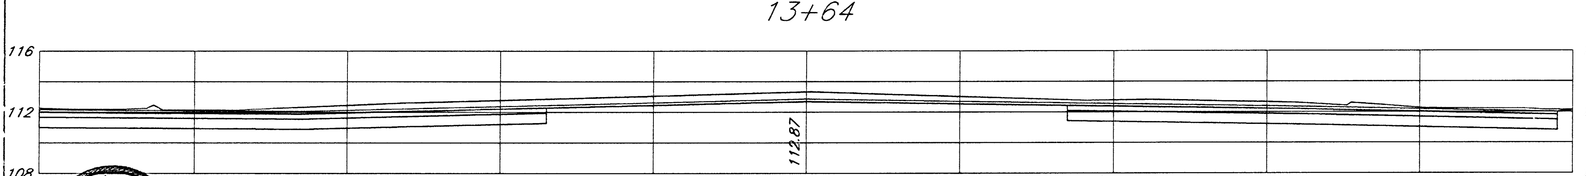



Cross Sections

kemiller engineering
516 S. Market,
Wichita, KS 67202
316/264-0242

CITY OF WICHITA

SHEET CV 5.2

PROJECT NO. 472 83608 OCA: 706846
MVP PROJECT NO. 101008
DATE: August 7, 2002
REVISED:

WEST DOUGLAS STREETSCAPE
ARKANSAS RIVER TO SENECA
WICHITA, KANSAS

ARCHITECTS • PLANNERS • LANDSCAPE ARCHITECTS
125 S. WASHINGTON WICHITA, KANSAS 67202
P.O. BOX 3948 WICHITA, KANSAS 67201
PH. 316.262.0461 • FAX 316.262.5465

McCLUGGAGE VAN SICKLE & PERRY