


32+00

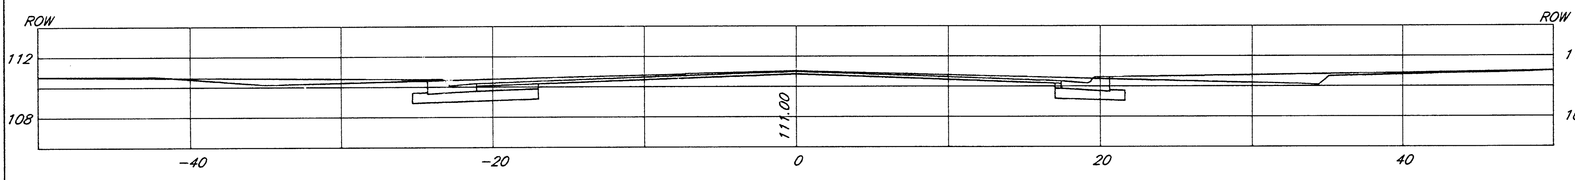


31+50

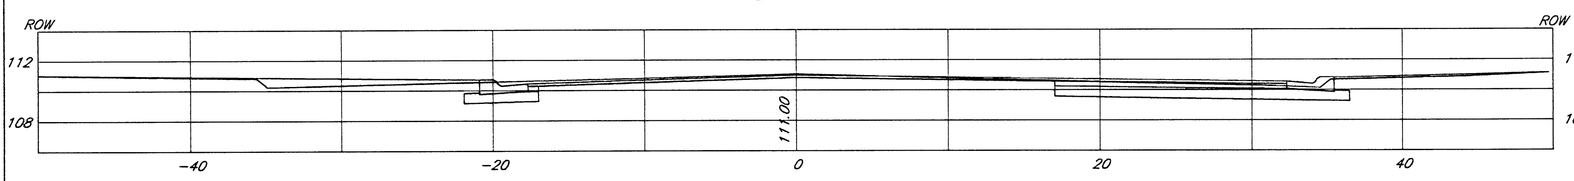


31+00

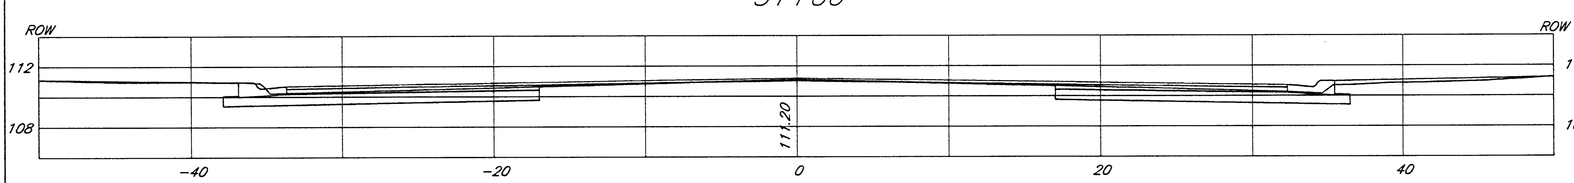


30+50

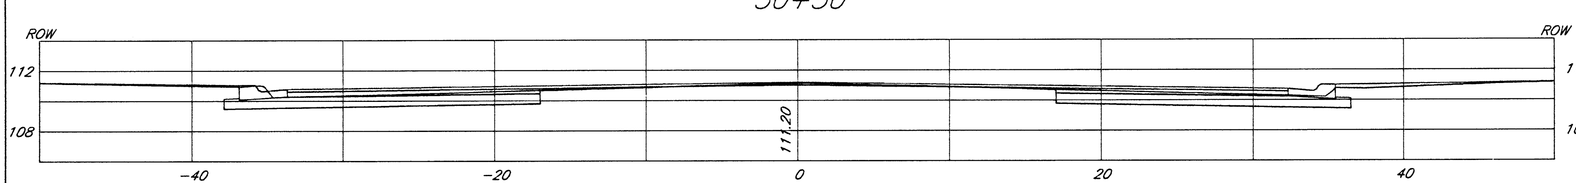


30+00

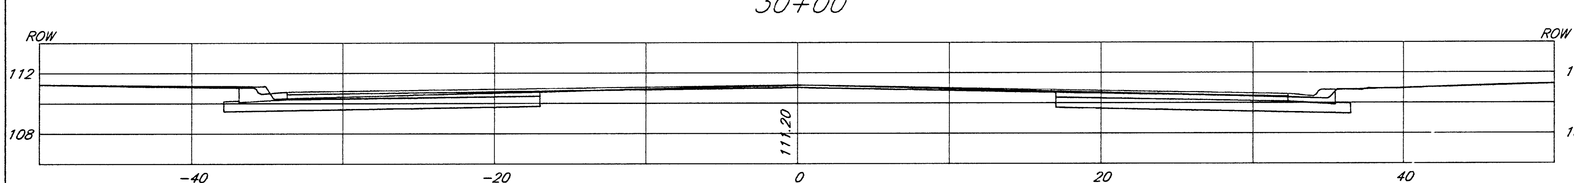


29+50

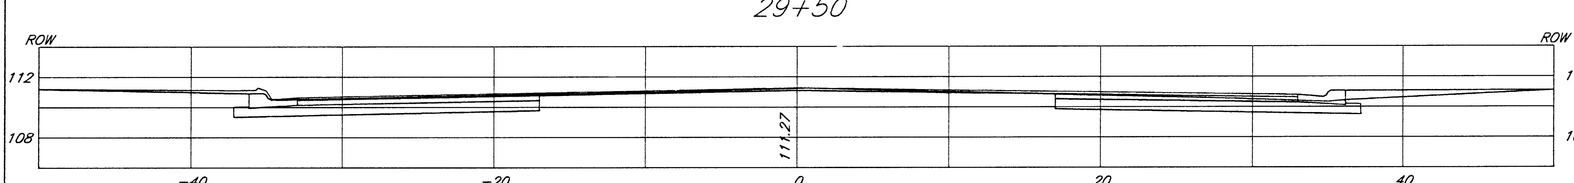


29+00

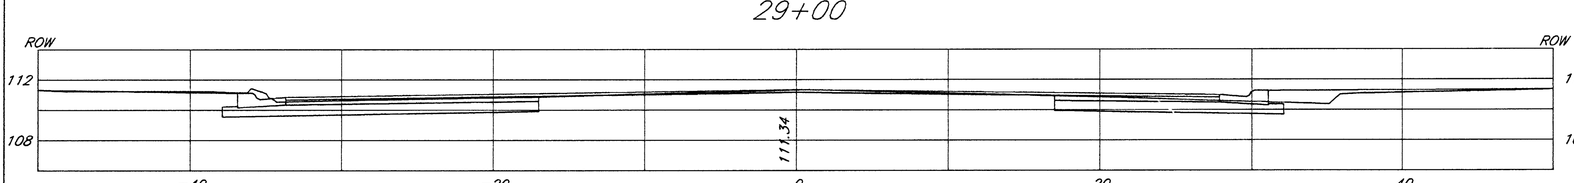


28+50

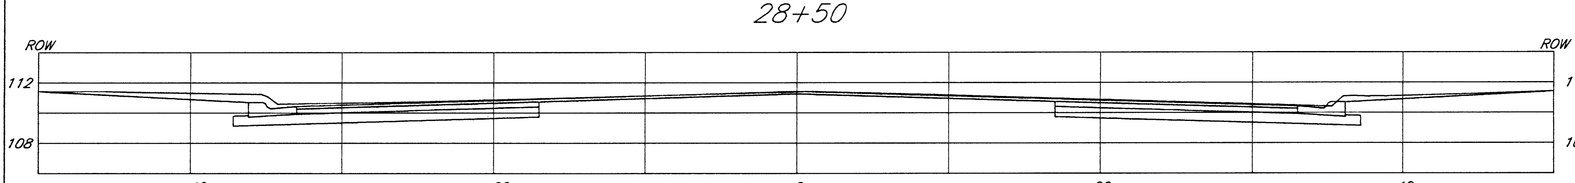

28+17.04

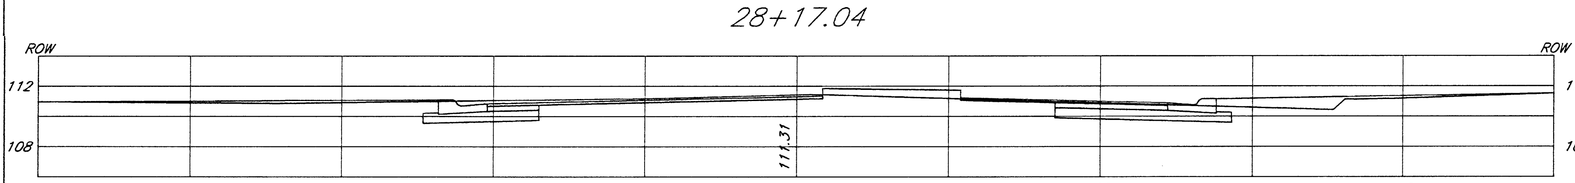

28+00

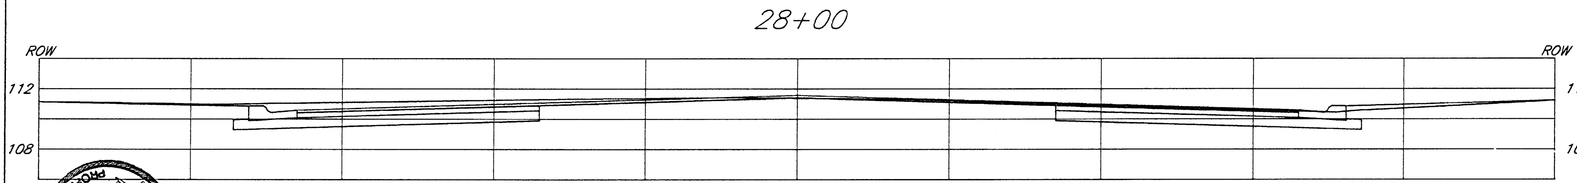



kemiller engineering

516 S. Market,
Wichita, KS 67202

316/264-0242

CITY OF WICHITA

Cross Sections

SHEET CV 5.7

PROJECT NO. 472 83608 OCA: 706846
MVP PROJECT NO. 101008
DATE: August 7, 2002
REVISED:

WEST DOUGLAS STREETSCAPE
ARKANSAS RIVER TO SENECA
WICHITA, KANSAS

ARCHITECTS • PLANNERS • LANDSCAPE ARCHITECTS
125 S. WASHINGTON WICHITA, KANSAS 67202
P.O. BOX 1346 WICHITA, KANSAS 67201
PH. 316.262.0451 • FAX 316.262.5465

McCLUGGAGE VAN SICKLE & PERRY