


87+97.04

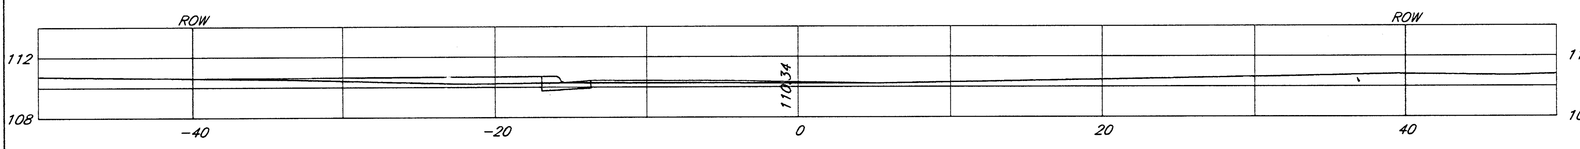


87+50

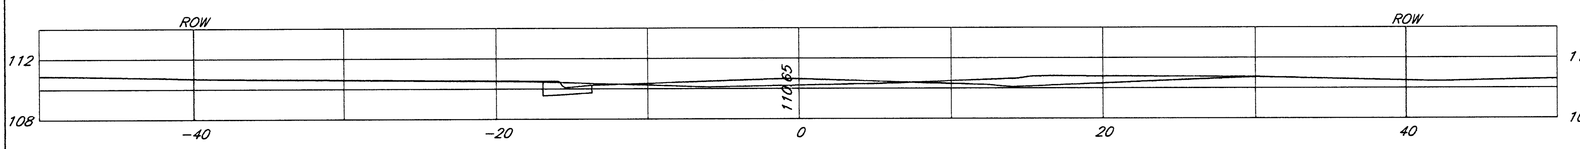


87+00

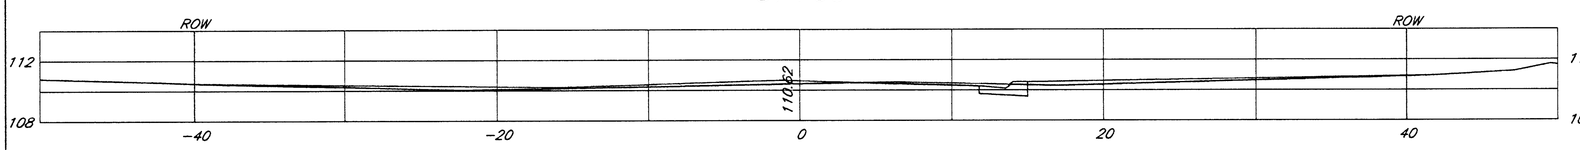


86+50

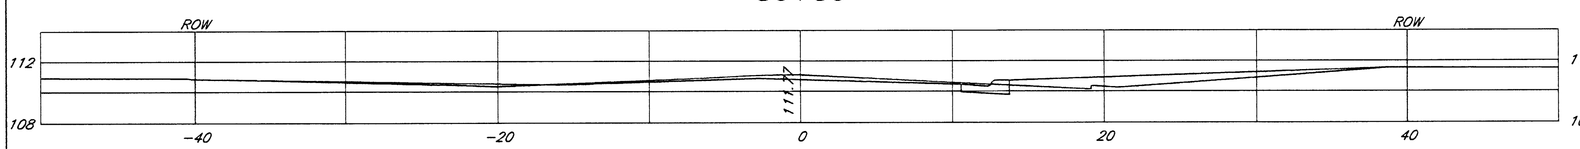


86+00

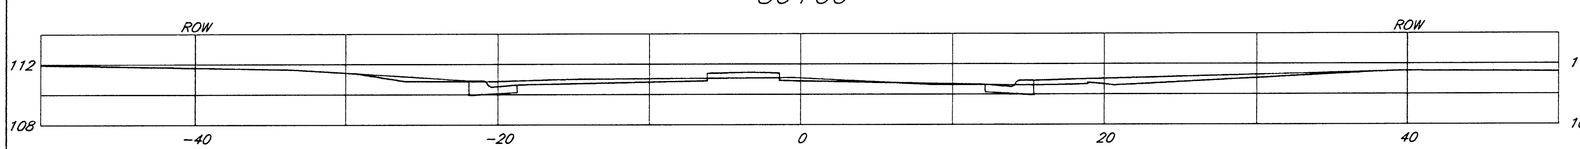


85+50

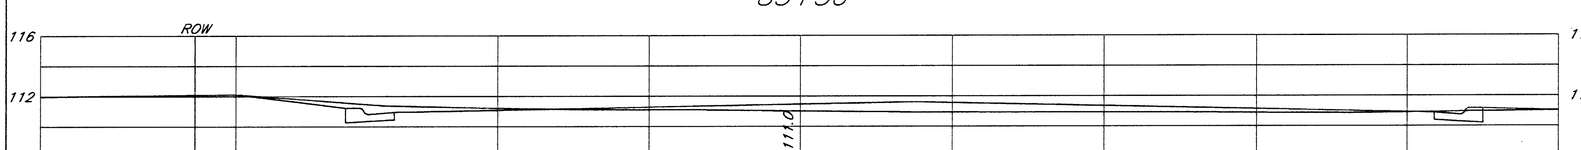


85+00

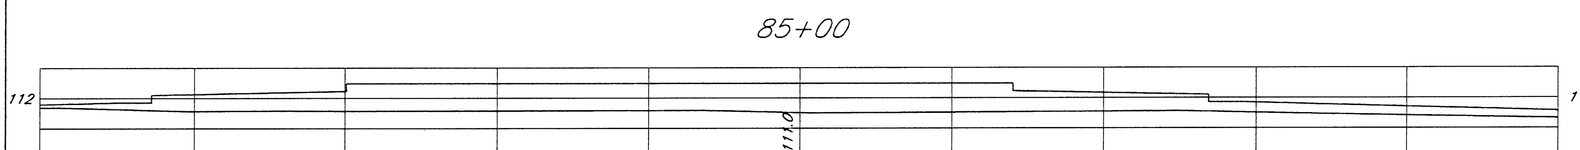


84+50

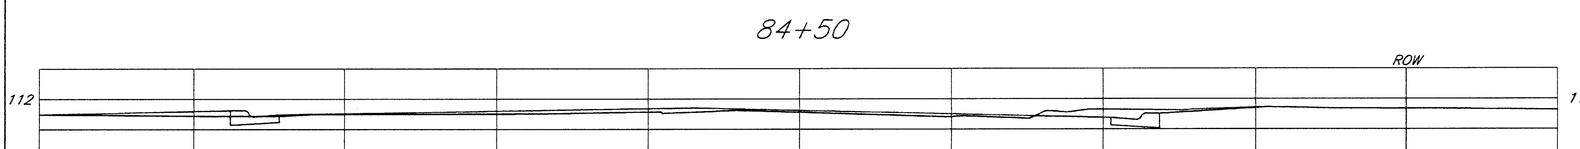


84+00

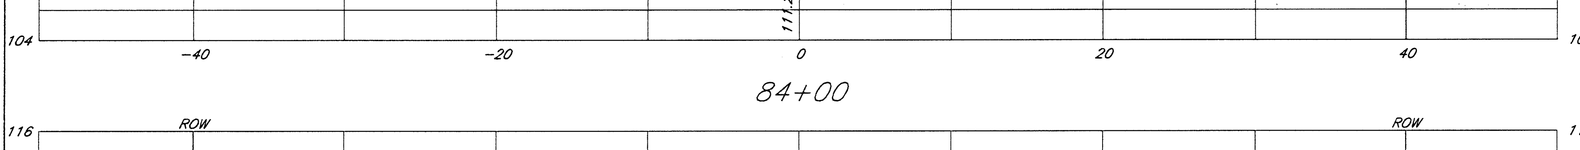


83+50

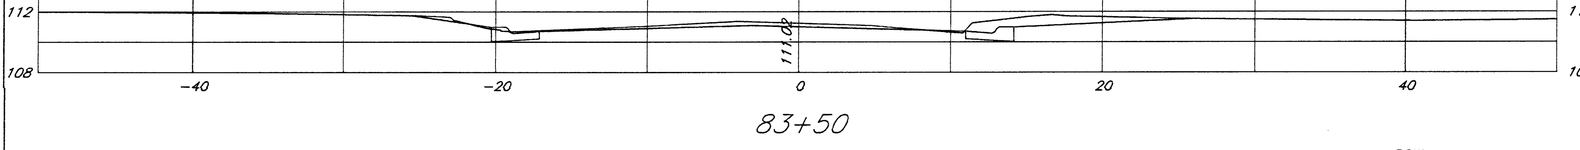

83+48.59

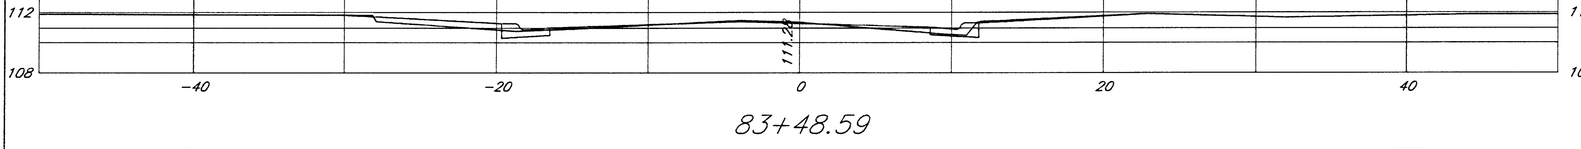

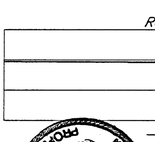

Cross Sections

kemiller engineering

516 S. Market,
Wichita, KS 67202

316/264-0242

CITY OF WICHITA

SHEET	PROJECT NO. 472 83608 OCA: 706846 MVP PROJECT NO. 101008 DATE: August 7, 2002 REVISED:	WEST DOUGLAS STREETSCAPE ARKANSAS RIVER TO SENECA WICHITA, KANSAS	ARCHITECTS • PLANNERS • LANDSCAPE ARCHITECTS 125 S. WASHINGTON WICHITA, KANSAS 67202 P.O. BOX 3545 WICHITA, KANSAS 67201 PH. 316.262.0451 • FAX 316.262.5465 McCLUGGAGE VAN SICKLE & PERRY
CV 5.9			