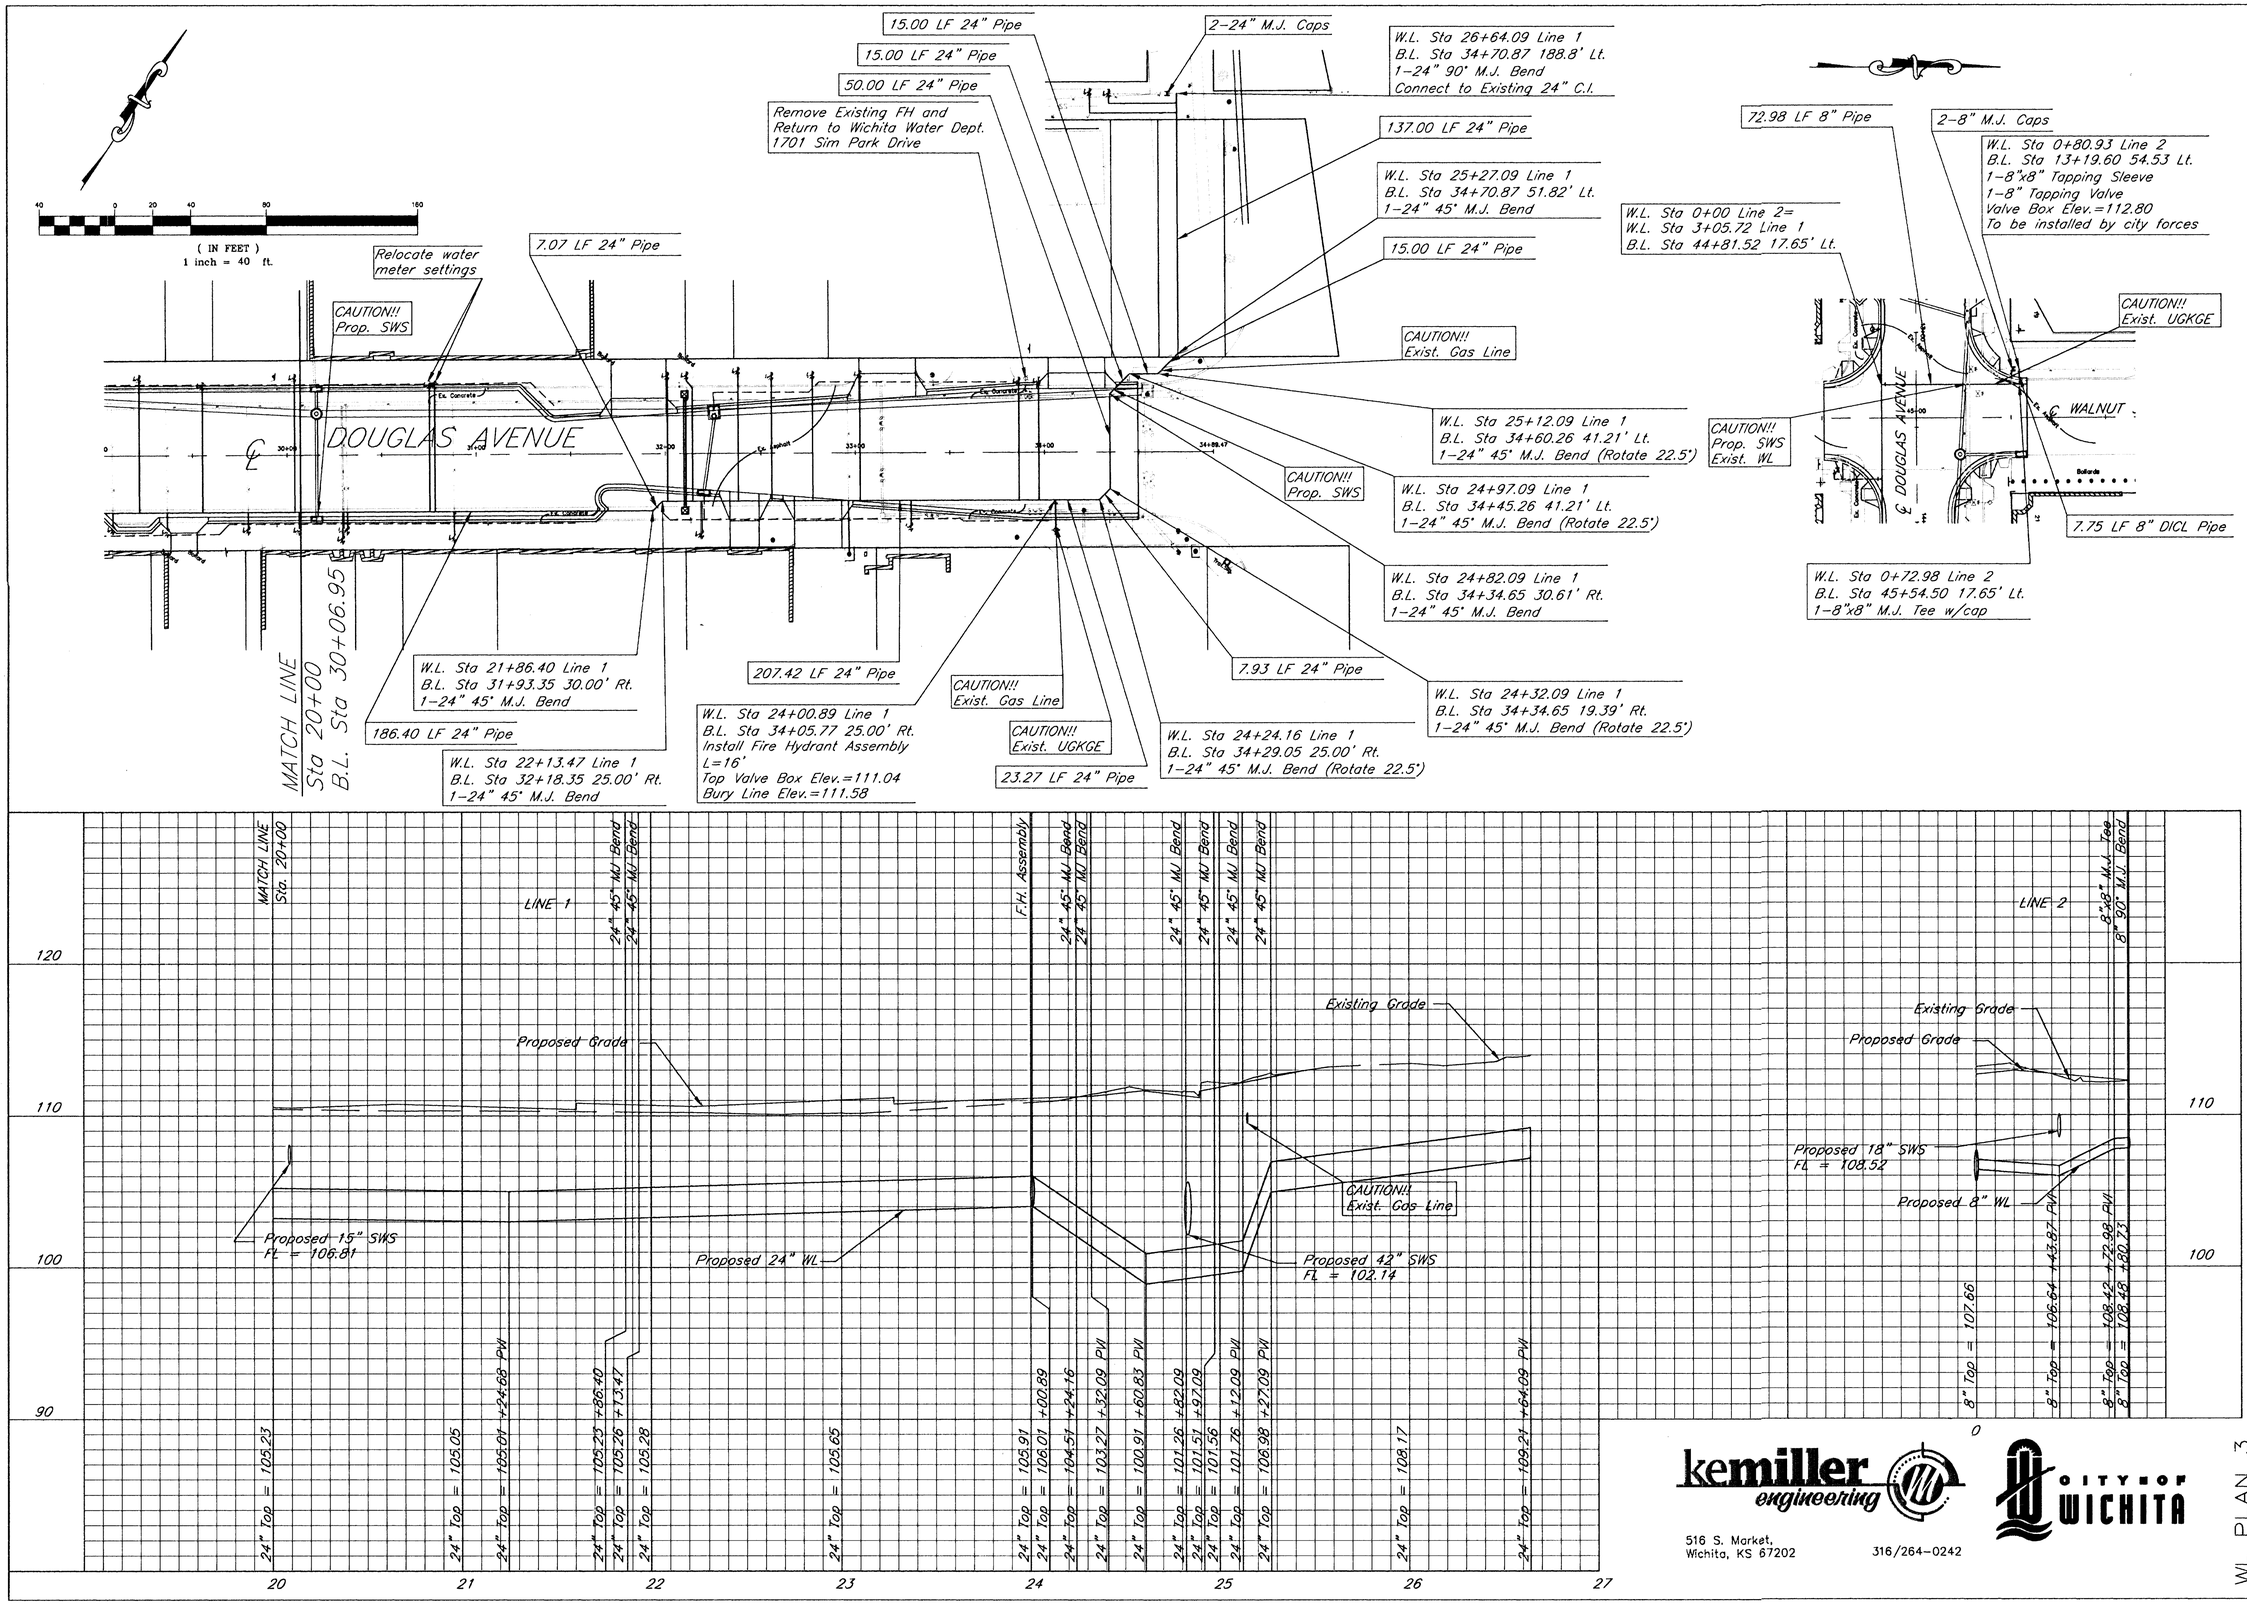

McCLUGGAGE VAN SICKLE & PERRY

ARCHITECTS · PLANNERS · LANDSCAPE ARCHITECTS
125 S. WASHINGTON WICHITA, KANSAS 67202
P.O. BOX 246 WICHITA, KANSAS 67201
PH. 263-2242 · FAX 263-2246

WEST DOUGLAS STREETSCAPE
ARKANSAS RIVER TO SENECA
WICHITA, KANSAS

PROJECT NO. 448 89643
MVP PROJECT NO. 101008
DATE: August 7, 2002
REVISED: August 30, 2002

SHEET
CV 6.3

kemiller engineering
516 S. Market,
Wichita, KS 67202
316/264-0242

CITY OF WICHITA

WL PLAN 3