


(IN FEET)
1 inch = 40 ft.

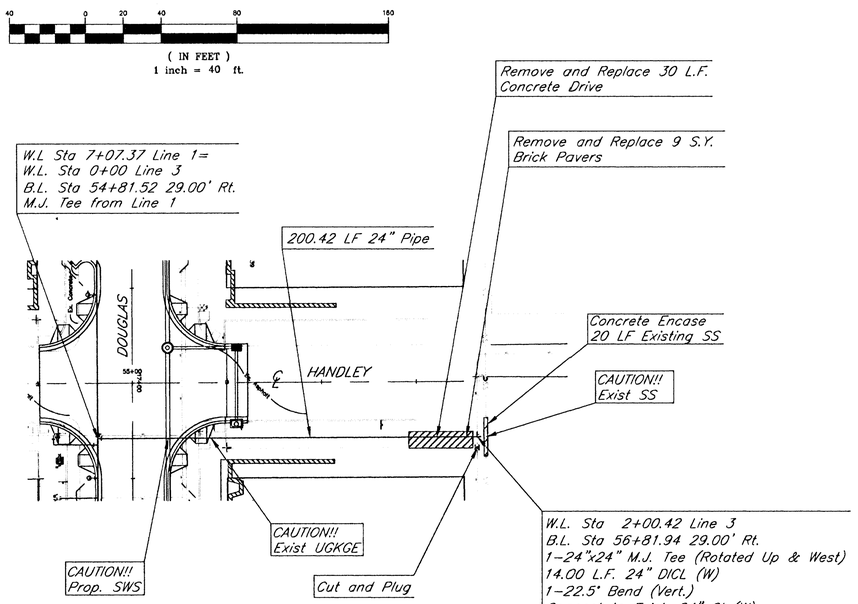

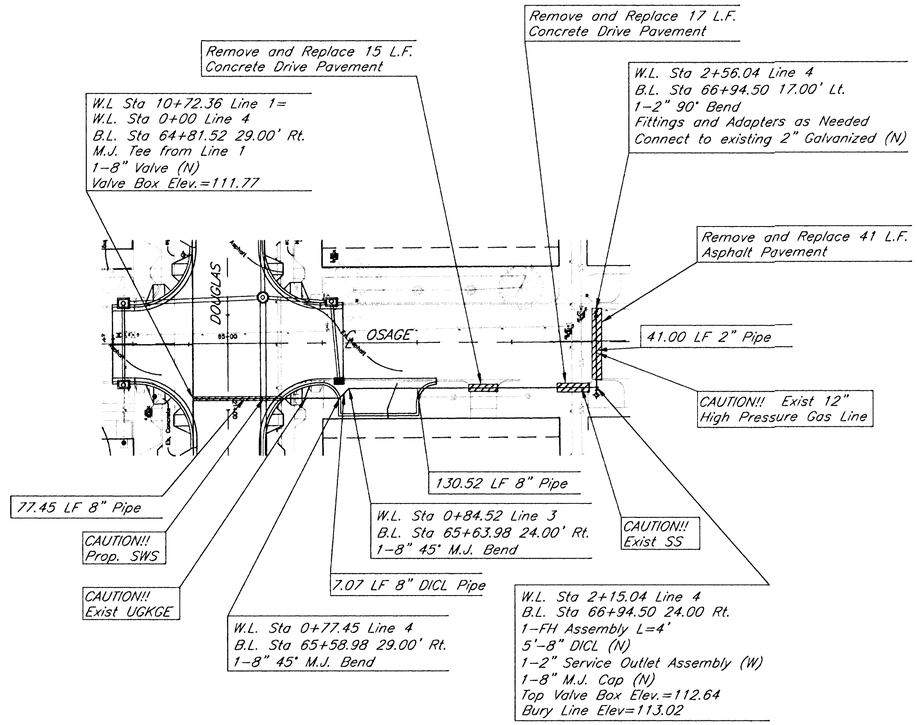

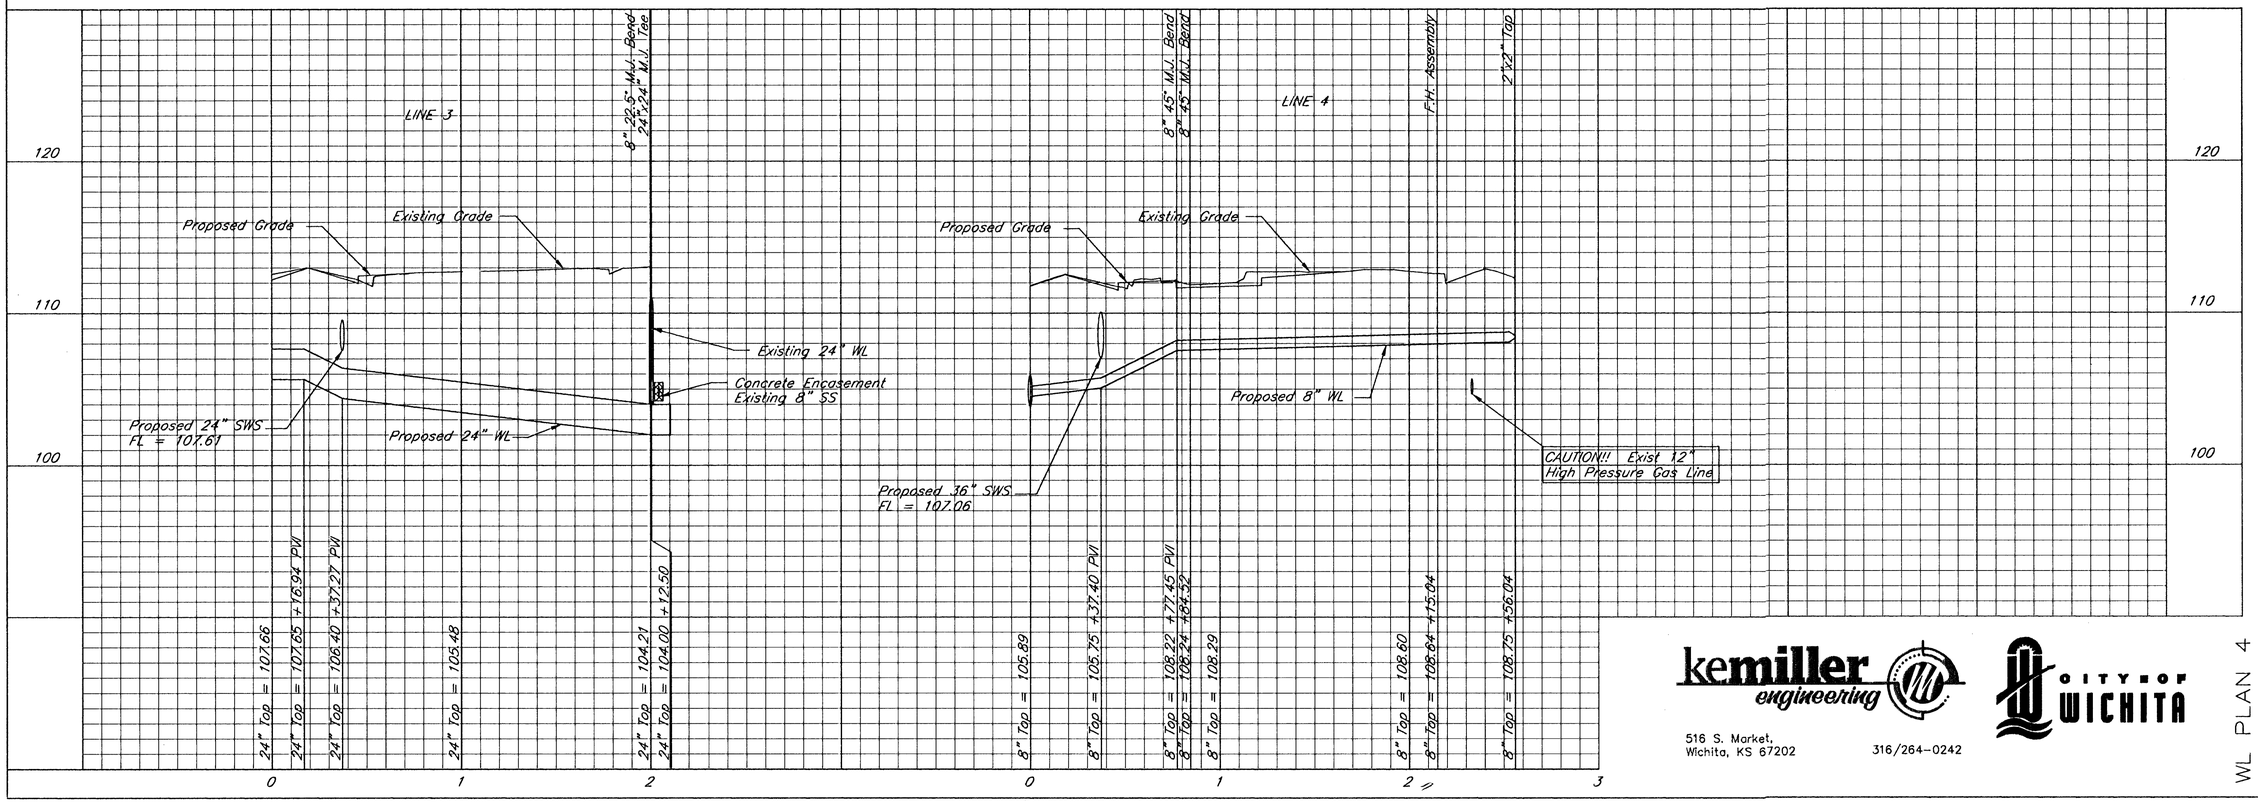

McCLUGGAGE VAN SICKLE & PERRY
ARCHITECTS • PLANNERS • LANDSCAPE ARCHITECTS
125 S. WASHINGTON WICHITA, KANSAS 67202
P.O. BOX 246 WICHITA, KANSAS 67201
PH. 316/263-1611 • FAX 316/263-1665

WEST DOUGLAS STREETSCAPE
ARKANSAS RIVER TO SENECA
WICHITA, KANSAS

PROJECT NO. 448 89643
MVP PROJECT NO. 101008
DATE: August 7, 2002
REVISED: August 30, 2002

SHEET
CV 6.4

WL PLAN 4

kemiller engineering
516 S. Market,
Wichita, KS 67202
316/264-0242
CITY OF WICHITA