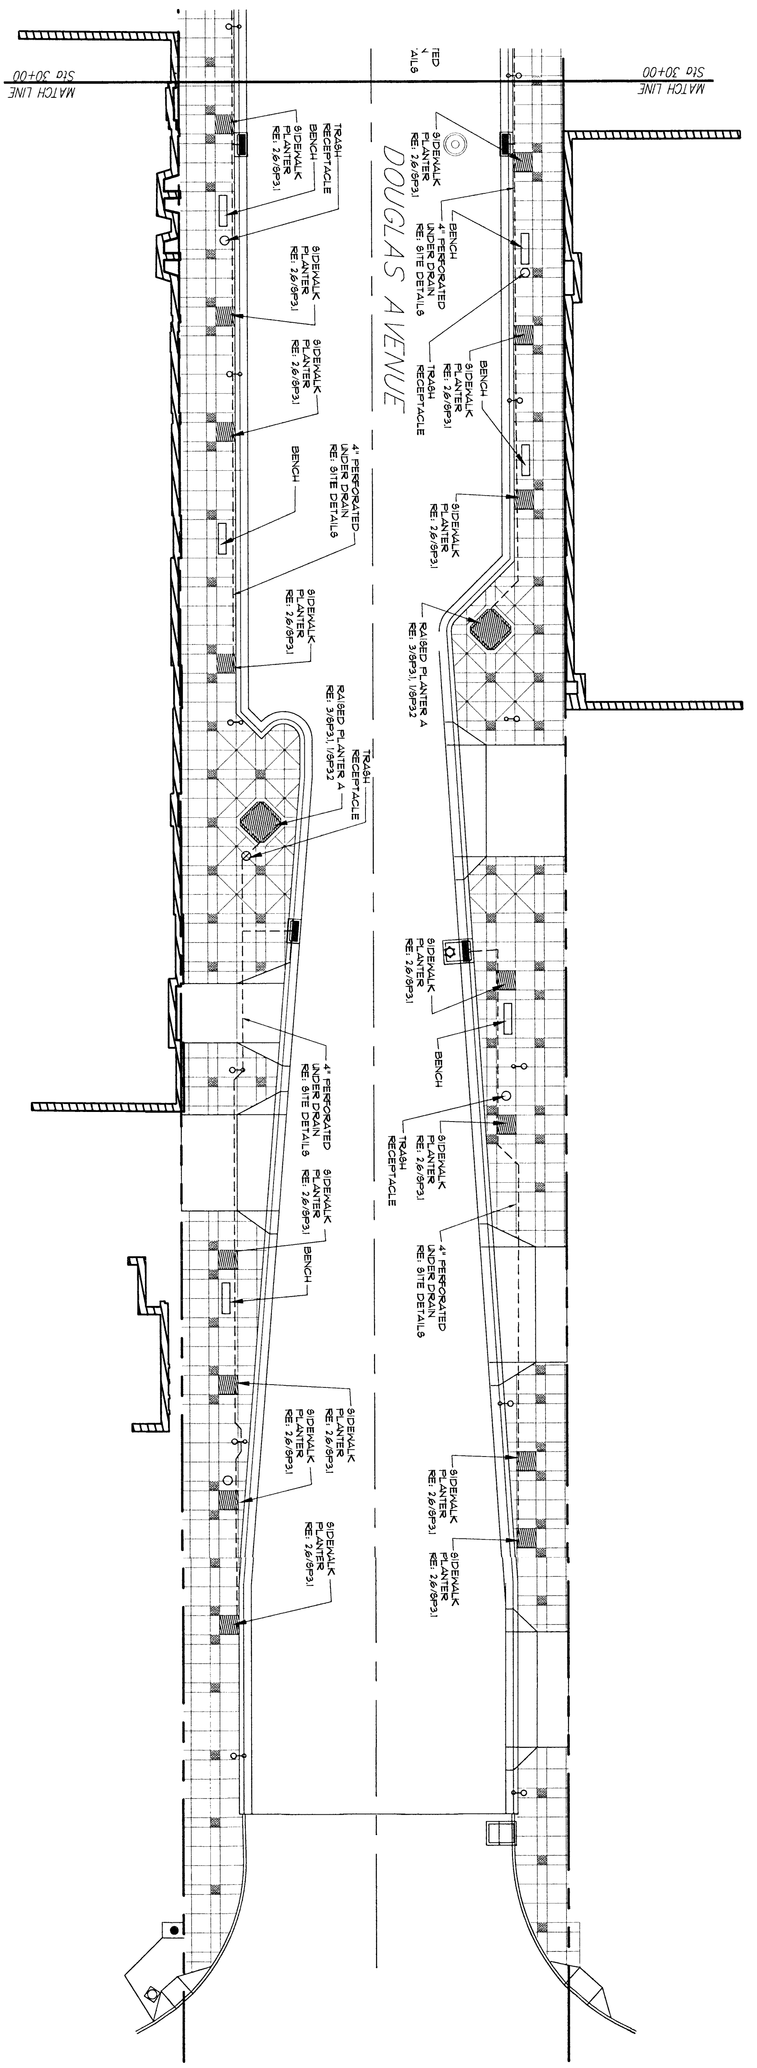


A STREETSCAPE PLAN 5

SCALE: 1" = 20'-0"

NORTH

STREETSCAPE PLAN 5

CITY OF WICHITA

SHEET	PROJECT NO. 472 83608 MVP PROJECT NO. 101008 DATE: AUGUST 7, 2002 REVISED: REVISED CONST. SET: FEBRUARY 7, 2003	WEST DOUGLAS STREETSCAPE ARKANSAS RIVER TO SENECA WICHITA, KANSAS	ARCHITECTS • PLANNERS • LANDSCAPE ARCHITECTS 125 S. WASHINGTON WICHITA, KANSAS 67202 P.O. BOX 3445 WICHITA, KANSAS 67201 PH. 316.262.0421 • FAX 316.262.5465 McCLUGGAGE VAN SICKLE & PERRY

SP1.5