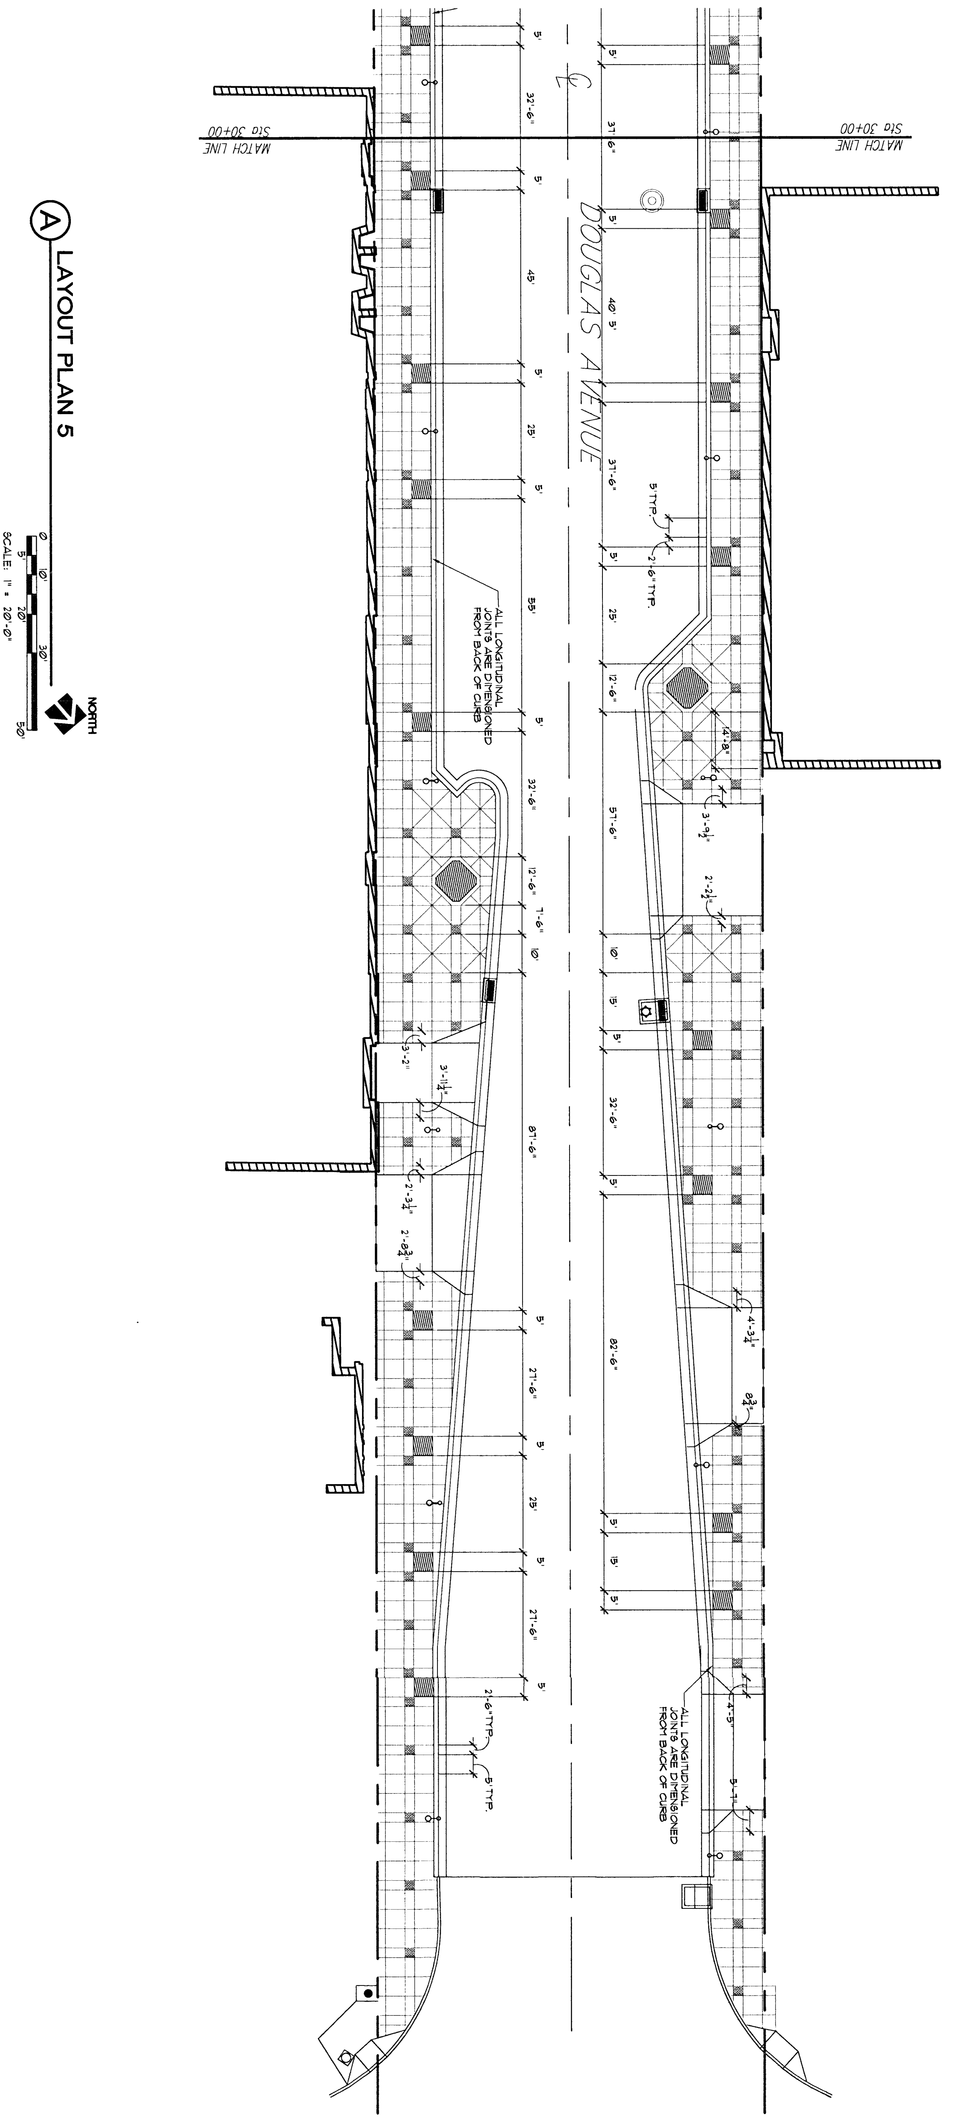


A LAYOUT PLAN 5

LAYOUT PLAN 5

SHEET SP2.5

PROJECT NO. 472 83608
MVP PROJECT NO. 101008
DATE: AUGUST 7, 2002
REVISED:

REVISED CONST. SET:
FEBRUARY 7, 2003

WEST DOUGLAS STREETSCAPE
ARKANSAS RIVER TO SENECA
WICHITA, KANSAS

ARCHITECTS • PLANNERS • LANDSCAPE ARCHITECTS
125 S. WASHINGTON WICHITA, KANSAS 67202
P.O. BOX 3648 WICHITA, KANSAS 67201
PH. 316.262.0451 • FAX 316.262.5465
McCLUGGAGE VAN SICKLE & PERRY