
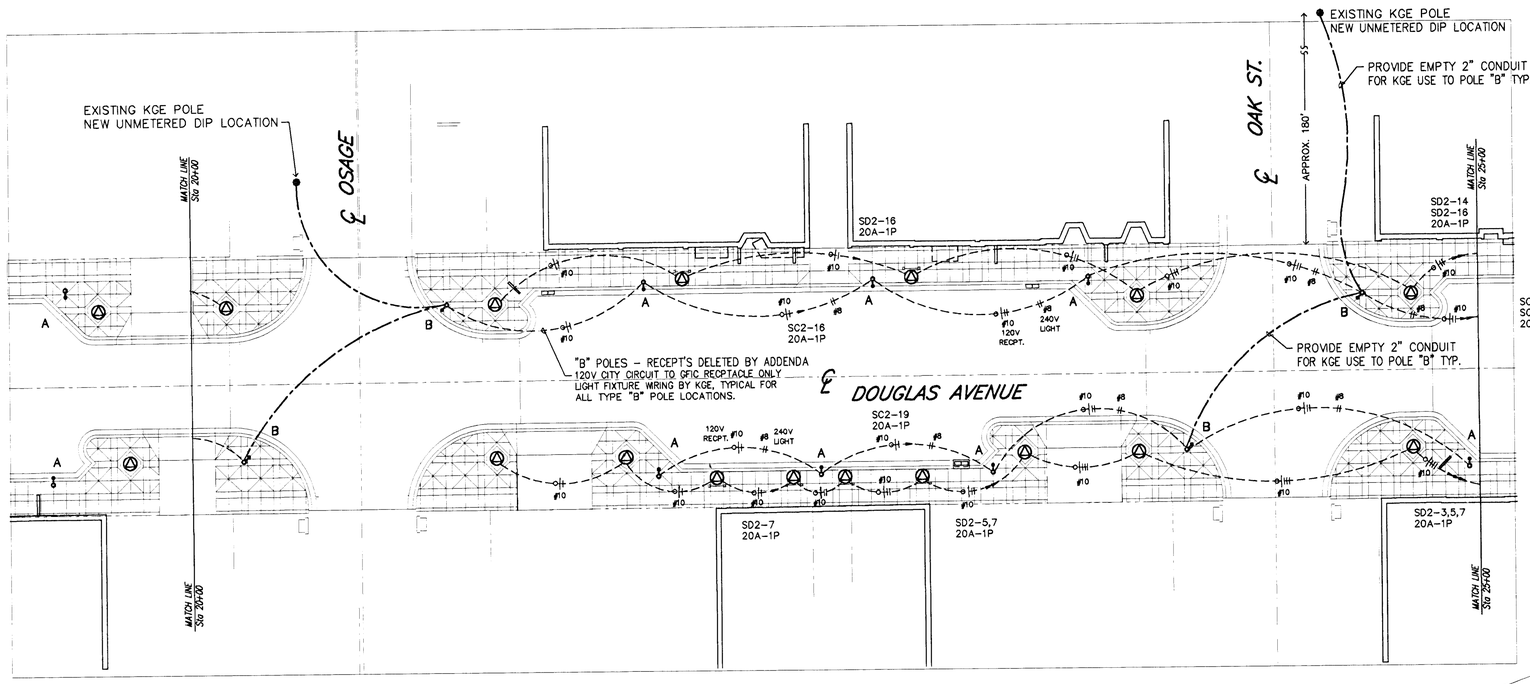


ELECTRICAL PLAN 3

1" = 30'

N

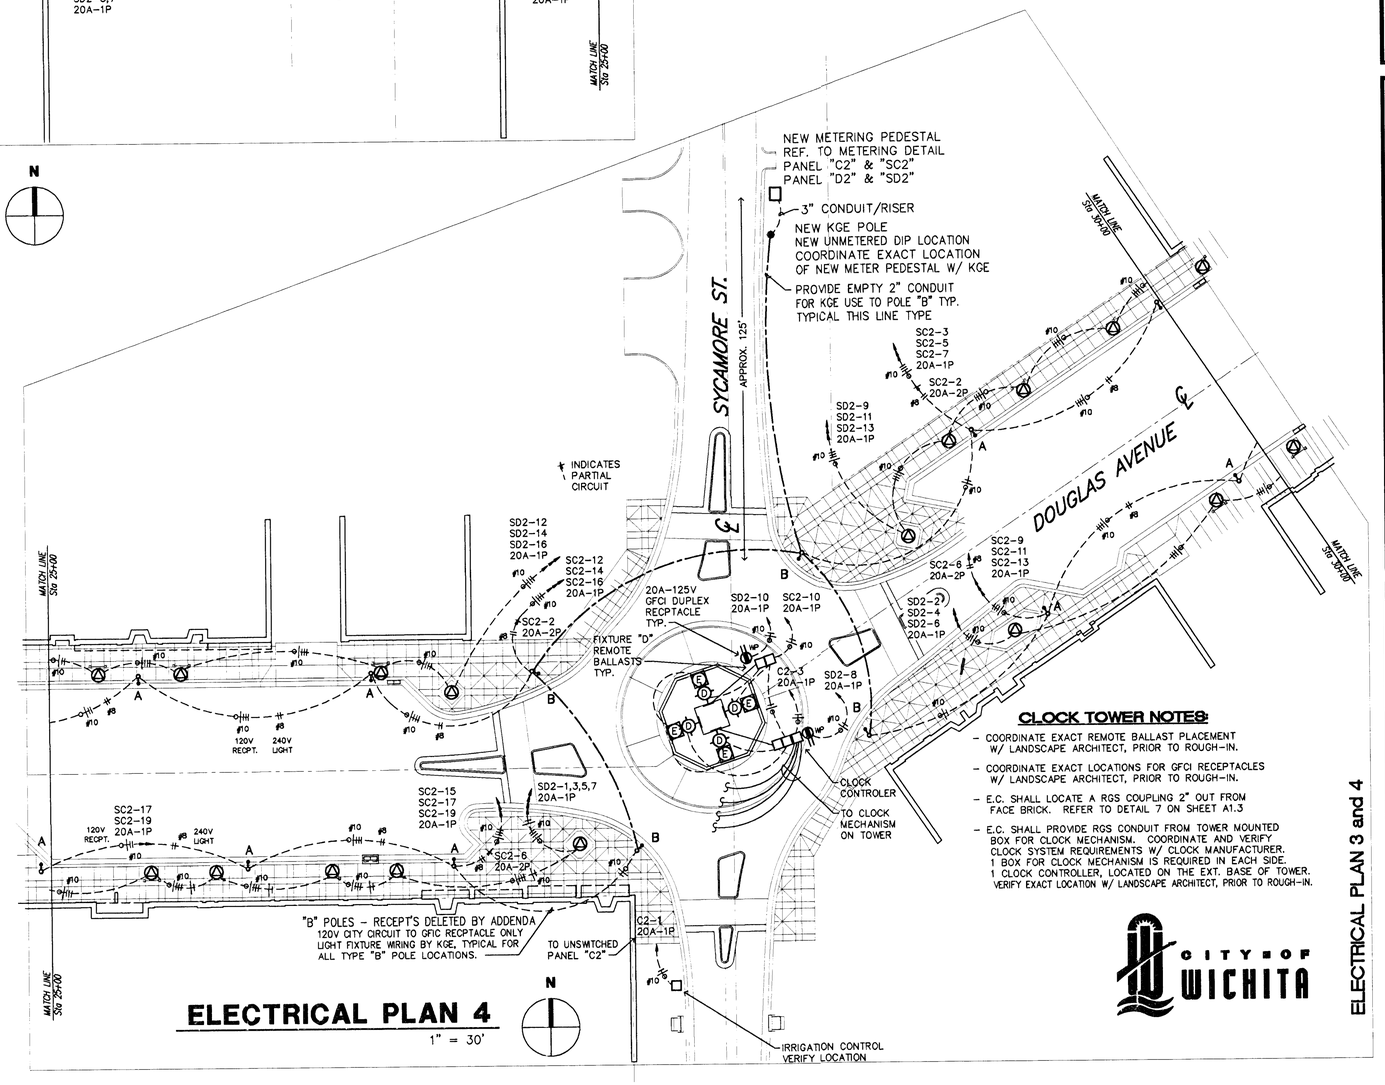

ELECTRICAL PLAN 4

1" = 30'

N

CLOCK TOWER NOTES:

- COORDINATE EXACT REMOTE BALLAST PLACEMENT W/ LANDSCAPE ARCHITECT, PRIOR TO ROUGH-IN.
- COORDINATE EXACT LOCATIONS FOR GFCI RECEPTACLES W/ LANDSCAPE ARCHITECT, PRIOR TO ROUGH-IN.
- E.C. SHALL LOCATE A RGS COUPLING 2" OUT FROM FACE BRICK. REFER TO DETAIL 7 ON SHEET A1.3
- E.C. SHALL PROVIDE RGS CONDUIT FROM TOWER MOUNTED BOX FOR CLOCK MECHANISM. COORDINATE AND VERIFY CLOCK SYSTEM REQUIREMENTS W/ CLOCK MANUFACTURER. 1 BOX FOR CLOCK MECHANISM IS REQUIRED IN EACH SIDE. 1 CLOCK CONTROLLER, LOCATED ON THE EXT. BASE OF TOWER. VERIFY EXACT LOCATION W/ LANDSCAPE ARCHITECT, PRIOR TO ROUGH-IN.

CITY OF WICHITA

ELECTRICAL PLAN 3 and 4

JOHNSON ENGINEERING
330 S. LAURA
WICHITA, KS 67211
(316) 264-1953
(316) 264-1956 FAX

McCLUGGAGE VAN SICKLE & PERRY
ARCHITECTS · PLANNERS · LANDSCAPE ARCHITECTS
125 S. WASHINGTON WICHITA, KANSAS 67202
P.O. BOX 3646 WICHITA, KANSAS 67201
PH. 316.262.0463 · FAX 316.262.0465

WEST DOUGLAS STREETSCAPE
ARKANSAS RIVER TO SENECA
WICHITA, KANSAS

PROJECT NO. 412 83608
MVP PROJECT NO. 101006
JE PROJECT NO. 01006
DATE: AUGUST 1, 2002
REVISED:

REVISED CONST. SET:
FEBRUARY 1, 2003

SHEET

E1.3