
FHWA REG NO.	STATE	PROJECT NO.	YEAR	SHEET NO	TOTAL SHEETS
7	KANSAS	87N-0196-01	2001	39	55

DATE	BY	
		REFERENCES NOTED
		REFERENCES CHECKED

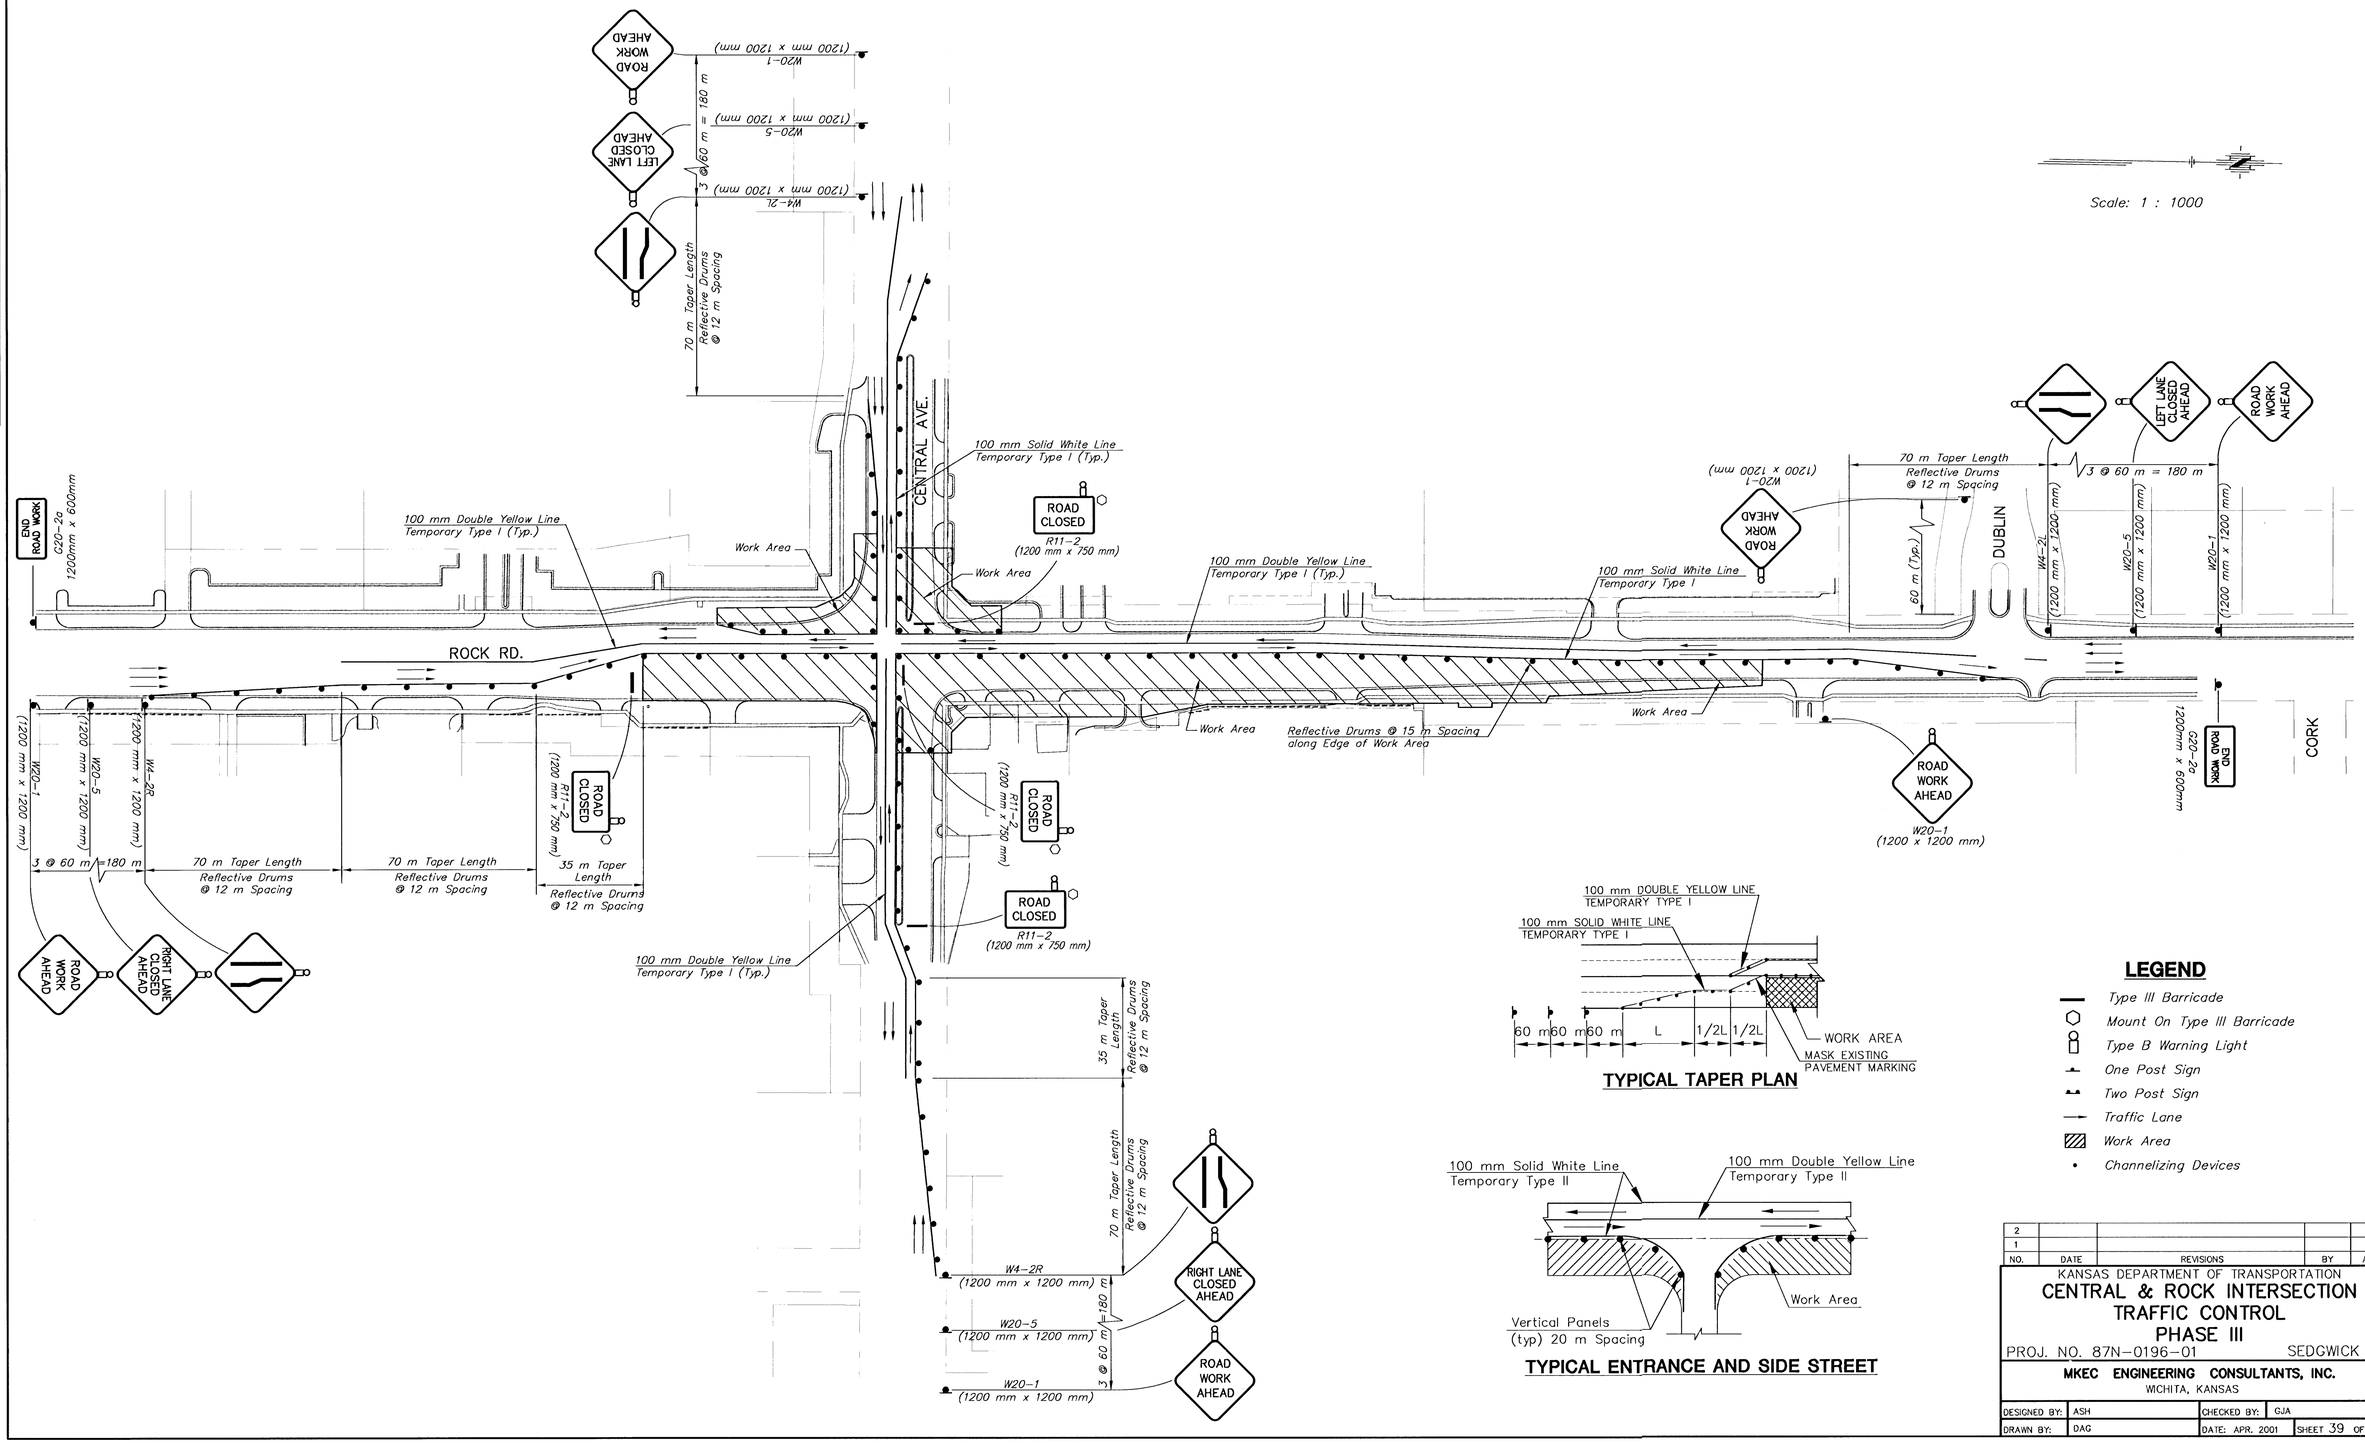

TYPICAL TAPER PLAN

TYPICAL ENTRANCE AND SIDE STREET

LEGEND

- Type III Barricade
- Mount On Type III Barricade
- Type B Warning Light
- One Post Sign
- Two Post Sign
- Traffic Lane
- Work Area
- Channelizing Devices

NO.	DATE	REVISIONS	BY	APP'D
2				
1				

KANSAS DEPARTMENT OF TRANSPORTATION

CENTRAL & ROCK INTERSECTION TRAFFIC CONTROL PHASE III

PROJ. NO. 87N-0196-01 SEDGWICK CO.

MKEC ENGINEERING CONSULTANTS, INC.
WICHITA, KANSAS

DESIGNED BY:	ASH	CHECKED BY:	GJA
DRAWN BY:	DAG	DATE: APR. 2001	SHEET 39 OF 55

H:\CIVIL\98166\METRICTRAF\98166T2.DWG Fri May 25 11:33:15 2001