FHWA REG NO.	STATE	PROJECT NO.	YEAR	SHEET NO.	TOTAL SHEETS
7	KANSAS	87 N-0196-01	2001	45	55

FINAL SURVEY	BY	DATE
PLOTTED		
AREAS		
AREAS CHECKED		

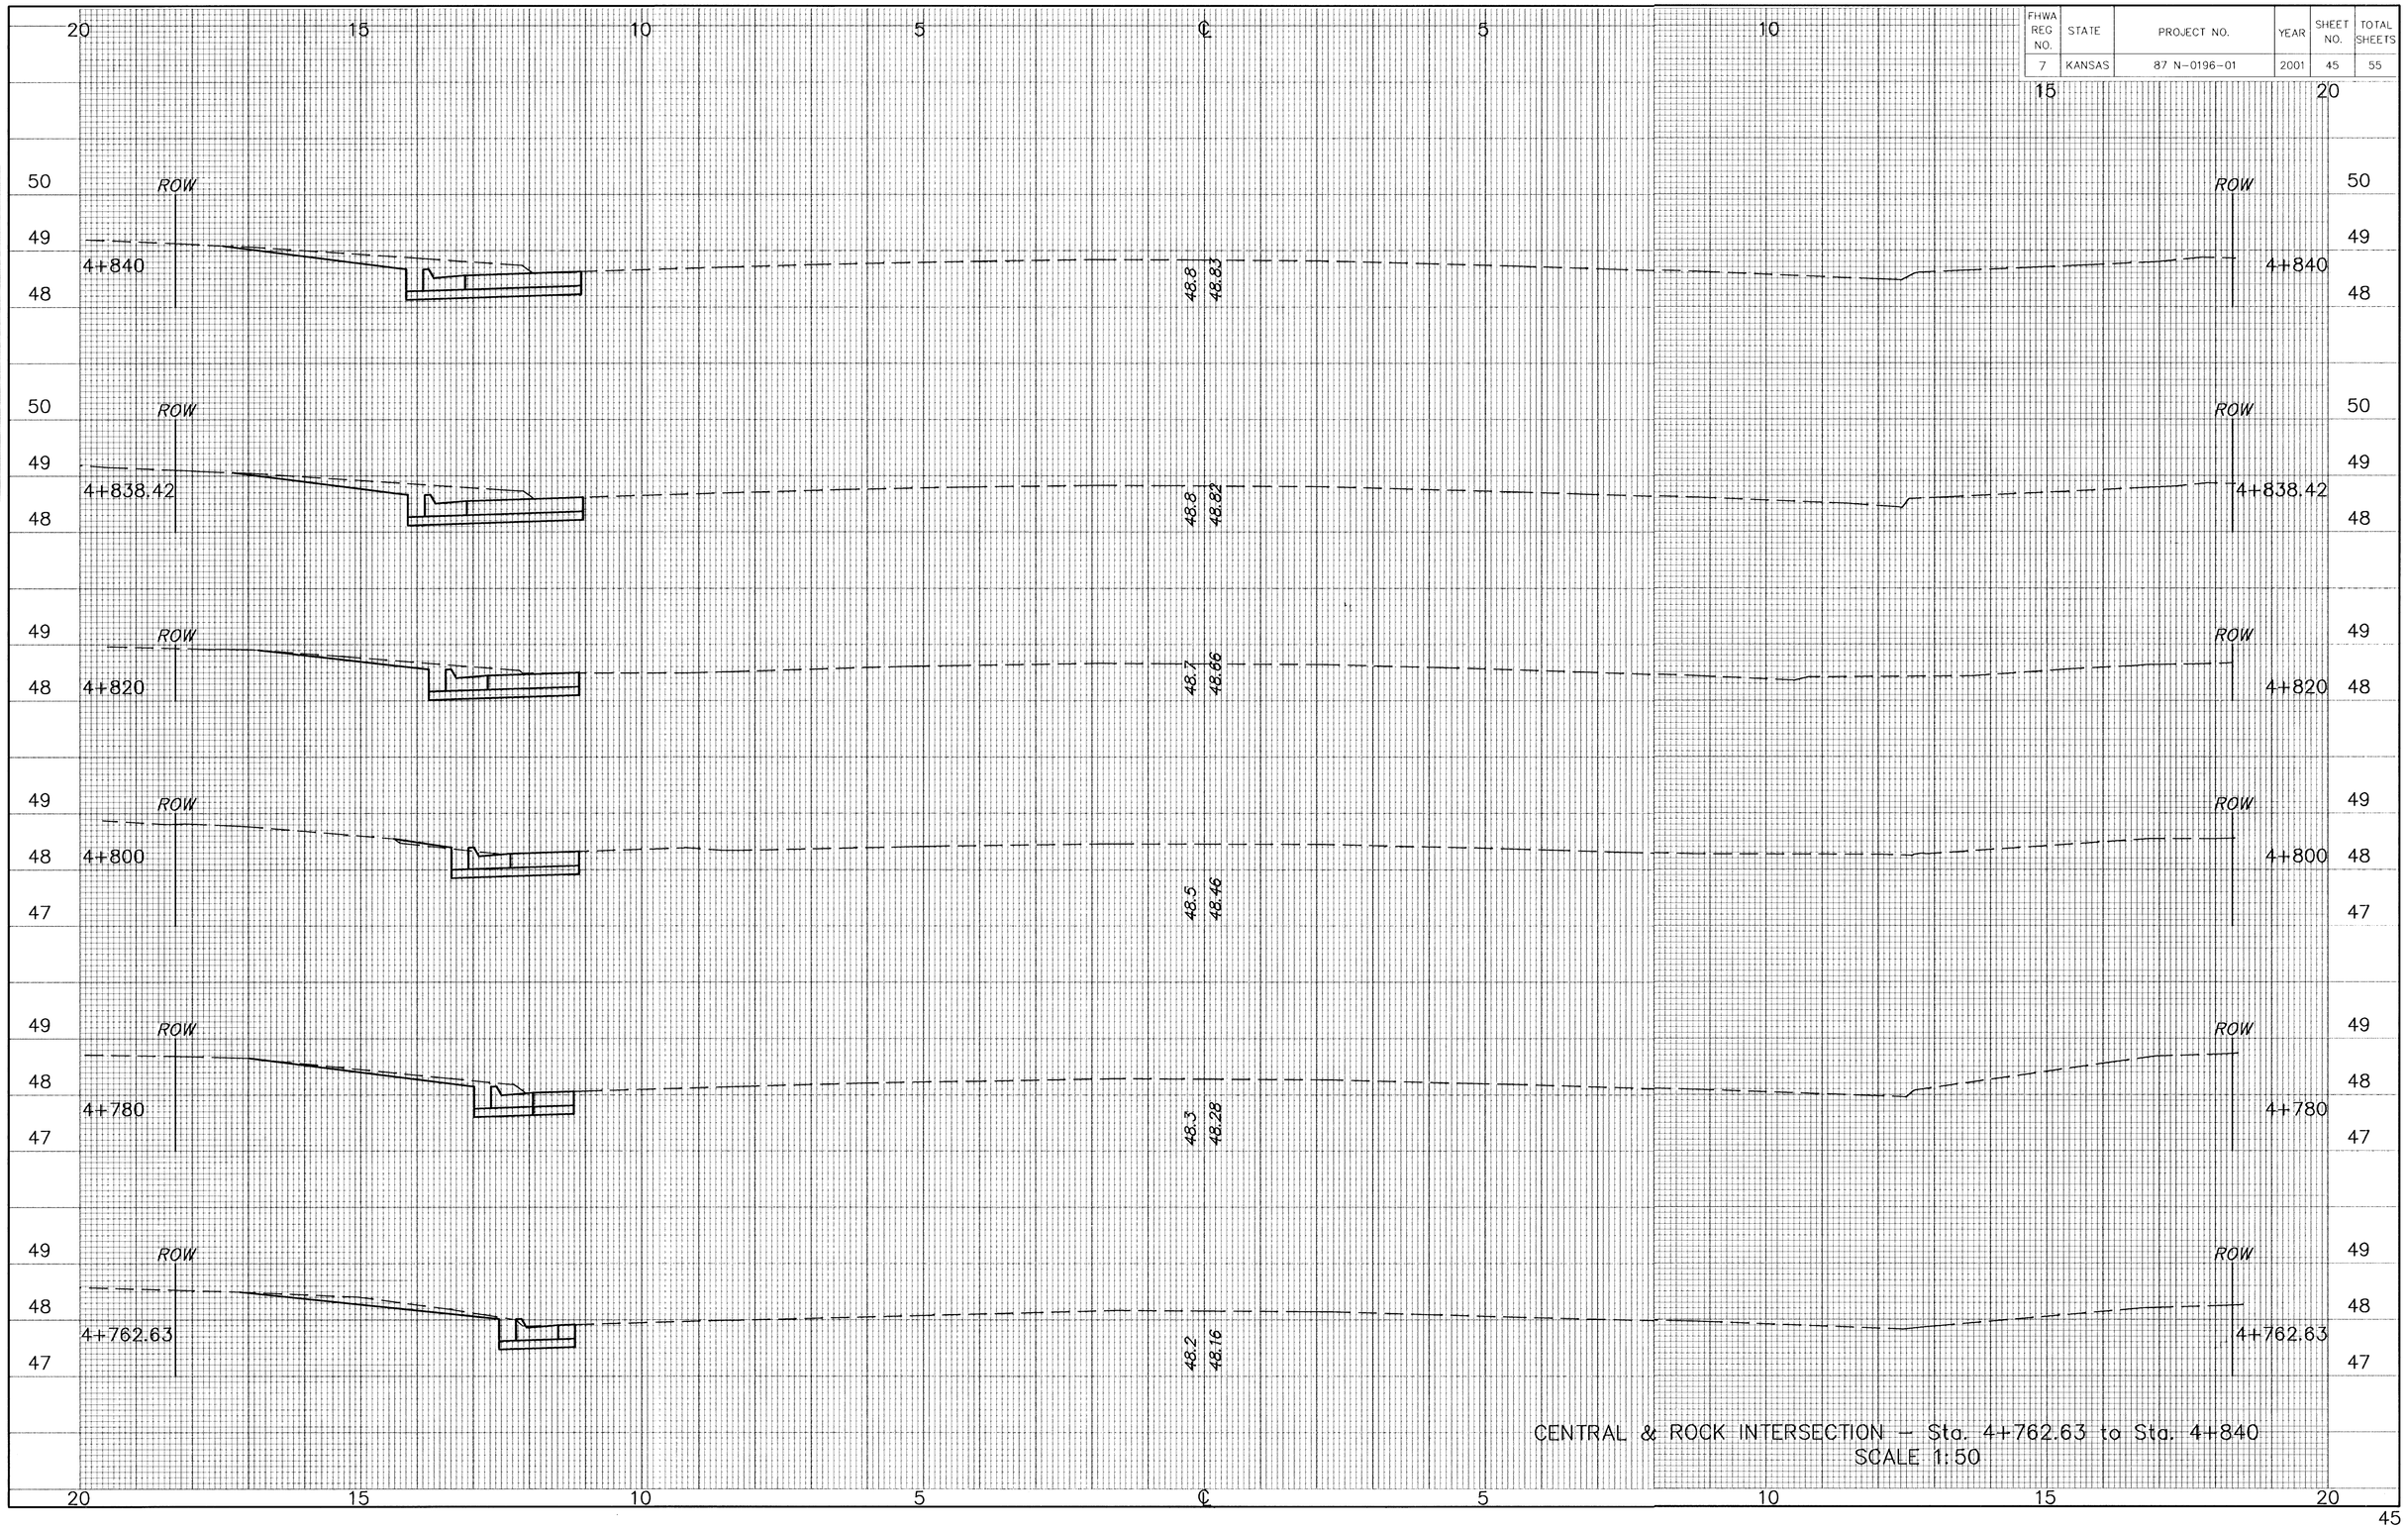

CENTRAL & ROCK INTERSECTION – Sta. 4+762.63 to Sta. 4+840
SCALE 1:50

H:\CIVIL\98186\METRICXSEC\XSECTION.DWG Fri May 25 12:21:38 2001