
FHWA REG NO.	STATE	PROJECT NO.	YEAR	SHEET NO.	TOTAL SHEETS
7	KANSAS	87 N-0196-01	2001	47	55

FINAL SURVEY	PLOTTED	BY	DATE
	AREAS		
	AREAS CHECKED		

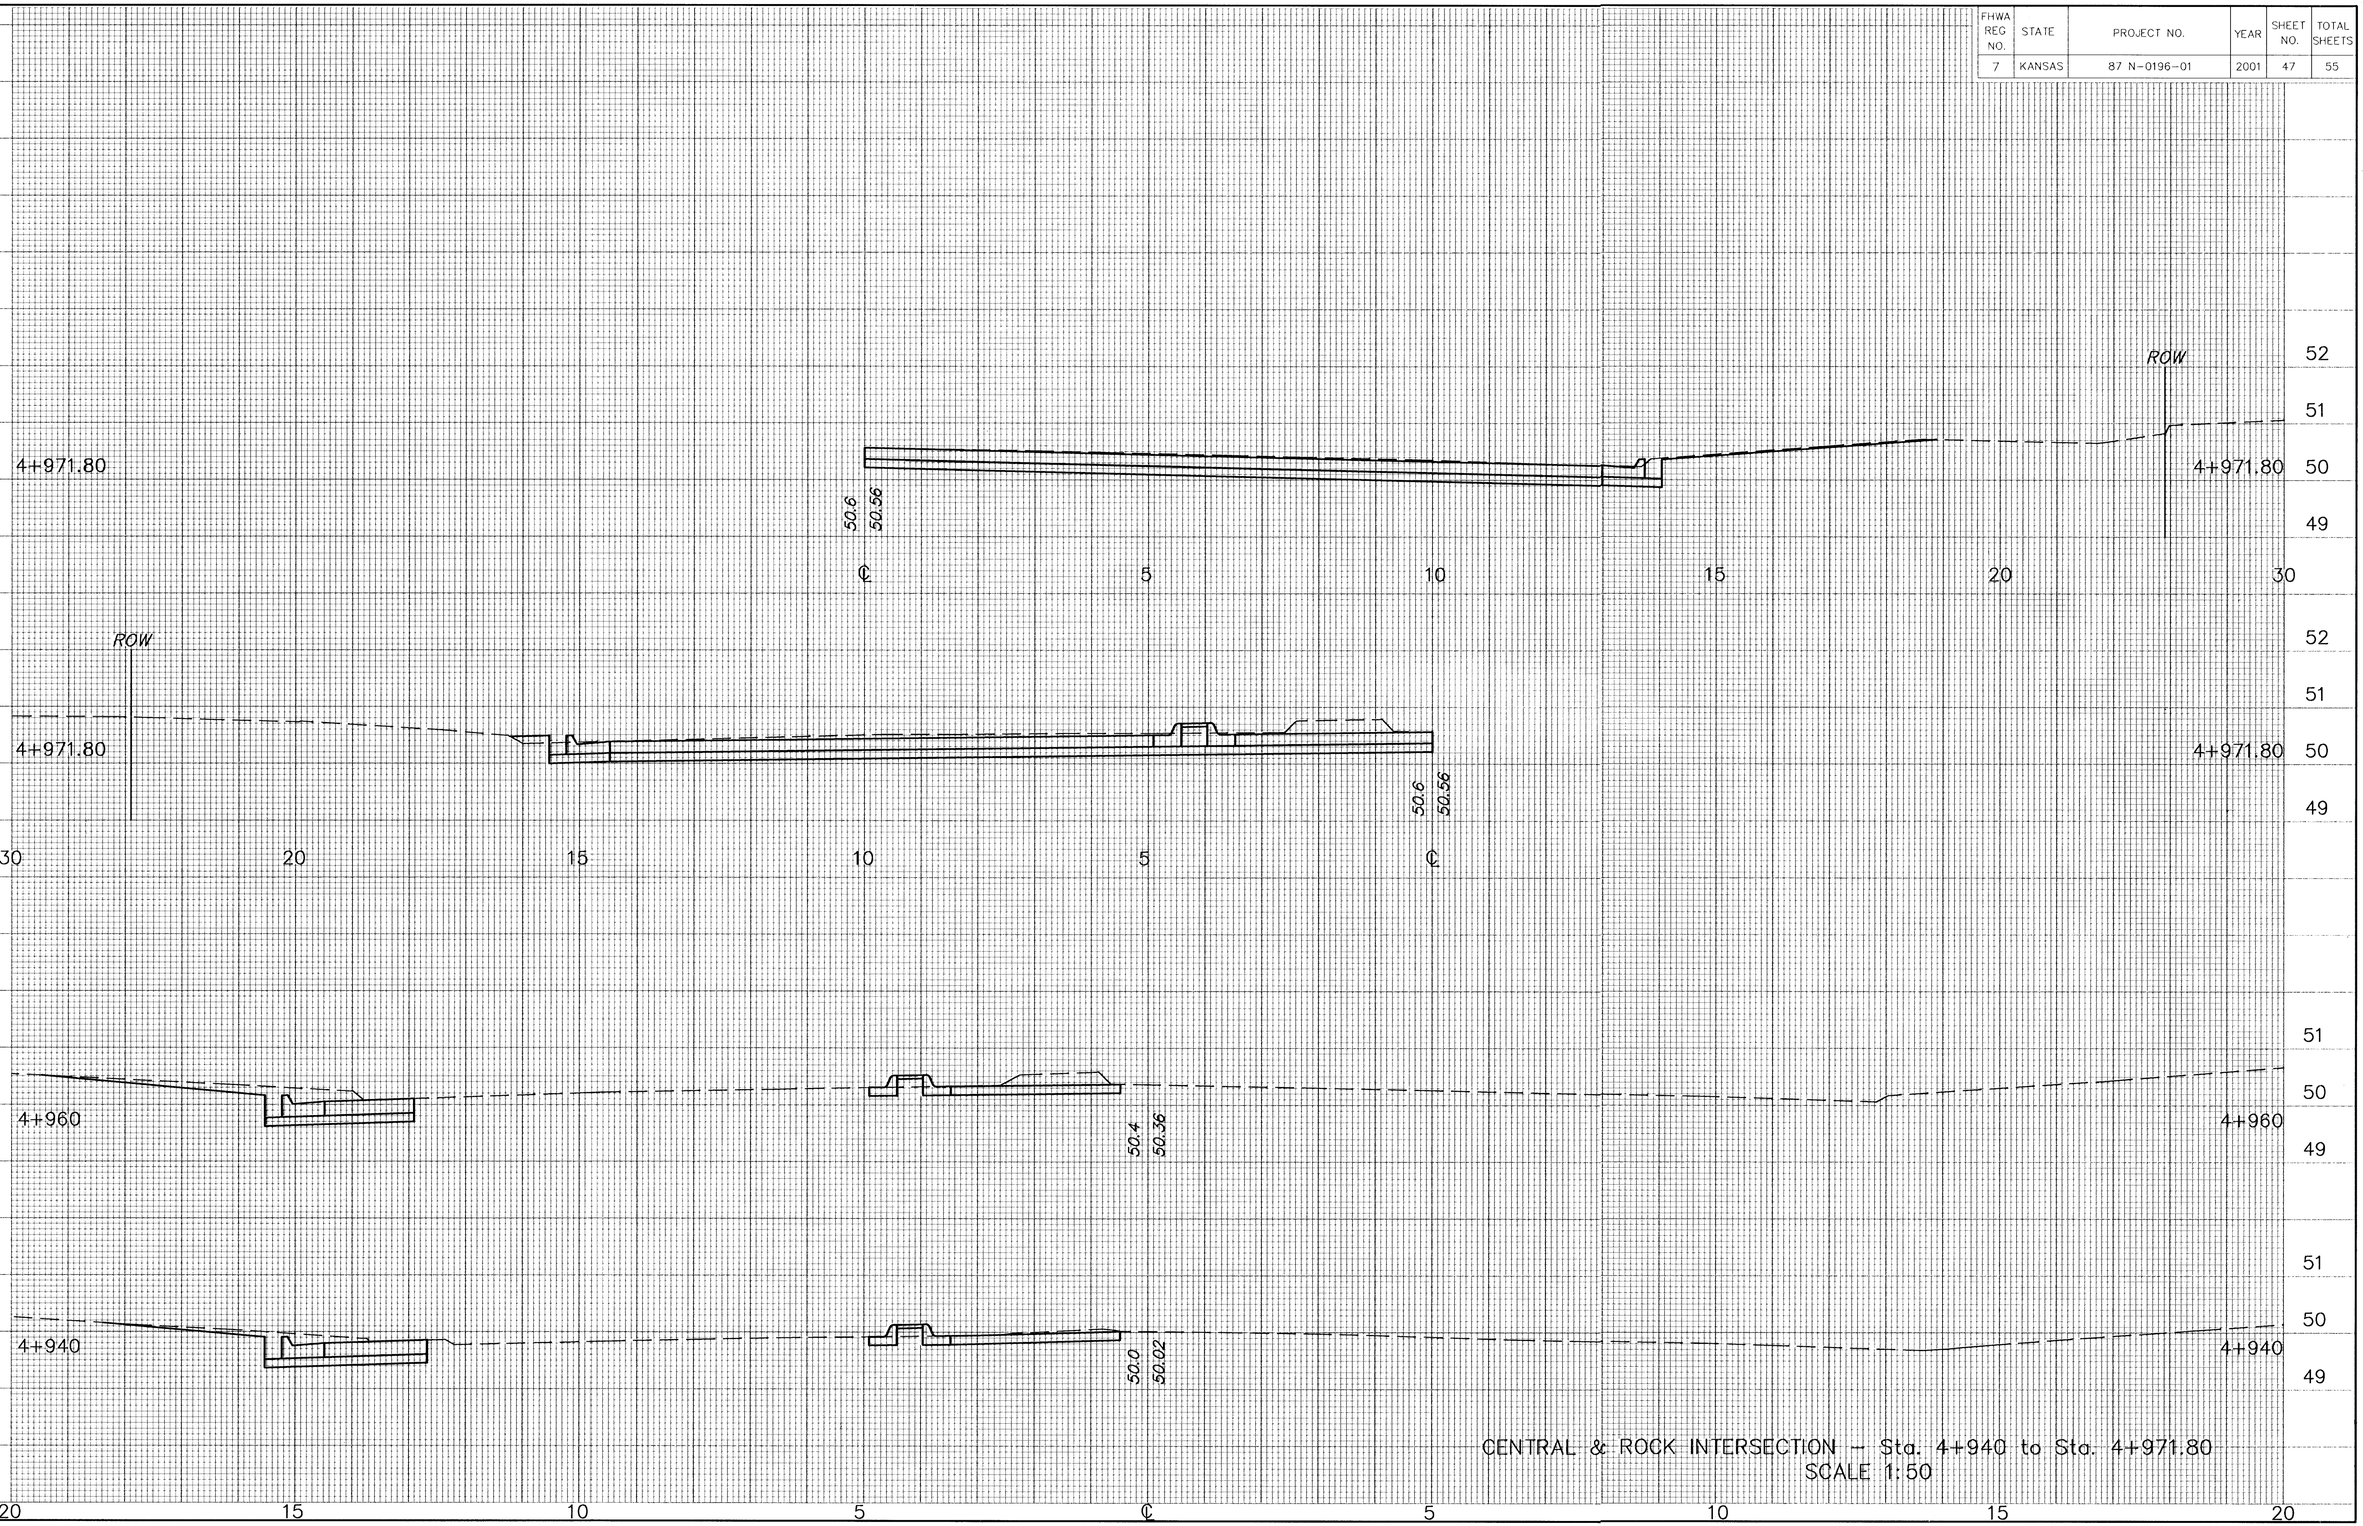

CENTRAL & ROCK INTERSECTION – Sta. 4+940 to Sta. 4+971.80
SCALE 1:50

H:\CIVIL\98666\METRIC\VSECT\VSECTION.DWG Fri May 25 13:14:18 2001