FHWA REG NO.	STATE	PROJECT NO.	YEAR	SHEET NO.	TOTAL SHEETS
7	KANSAS	87 N-0196-01	2001	55	55
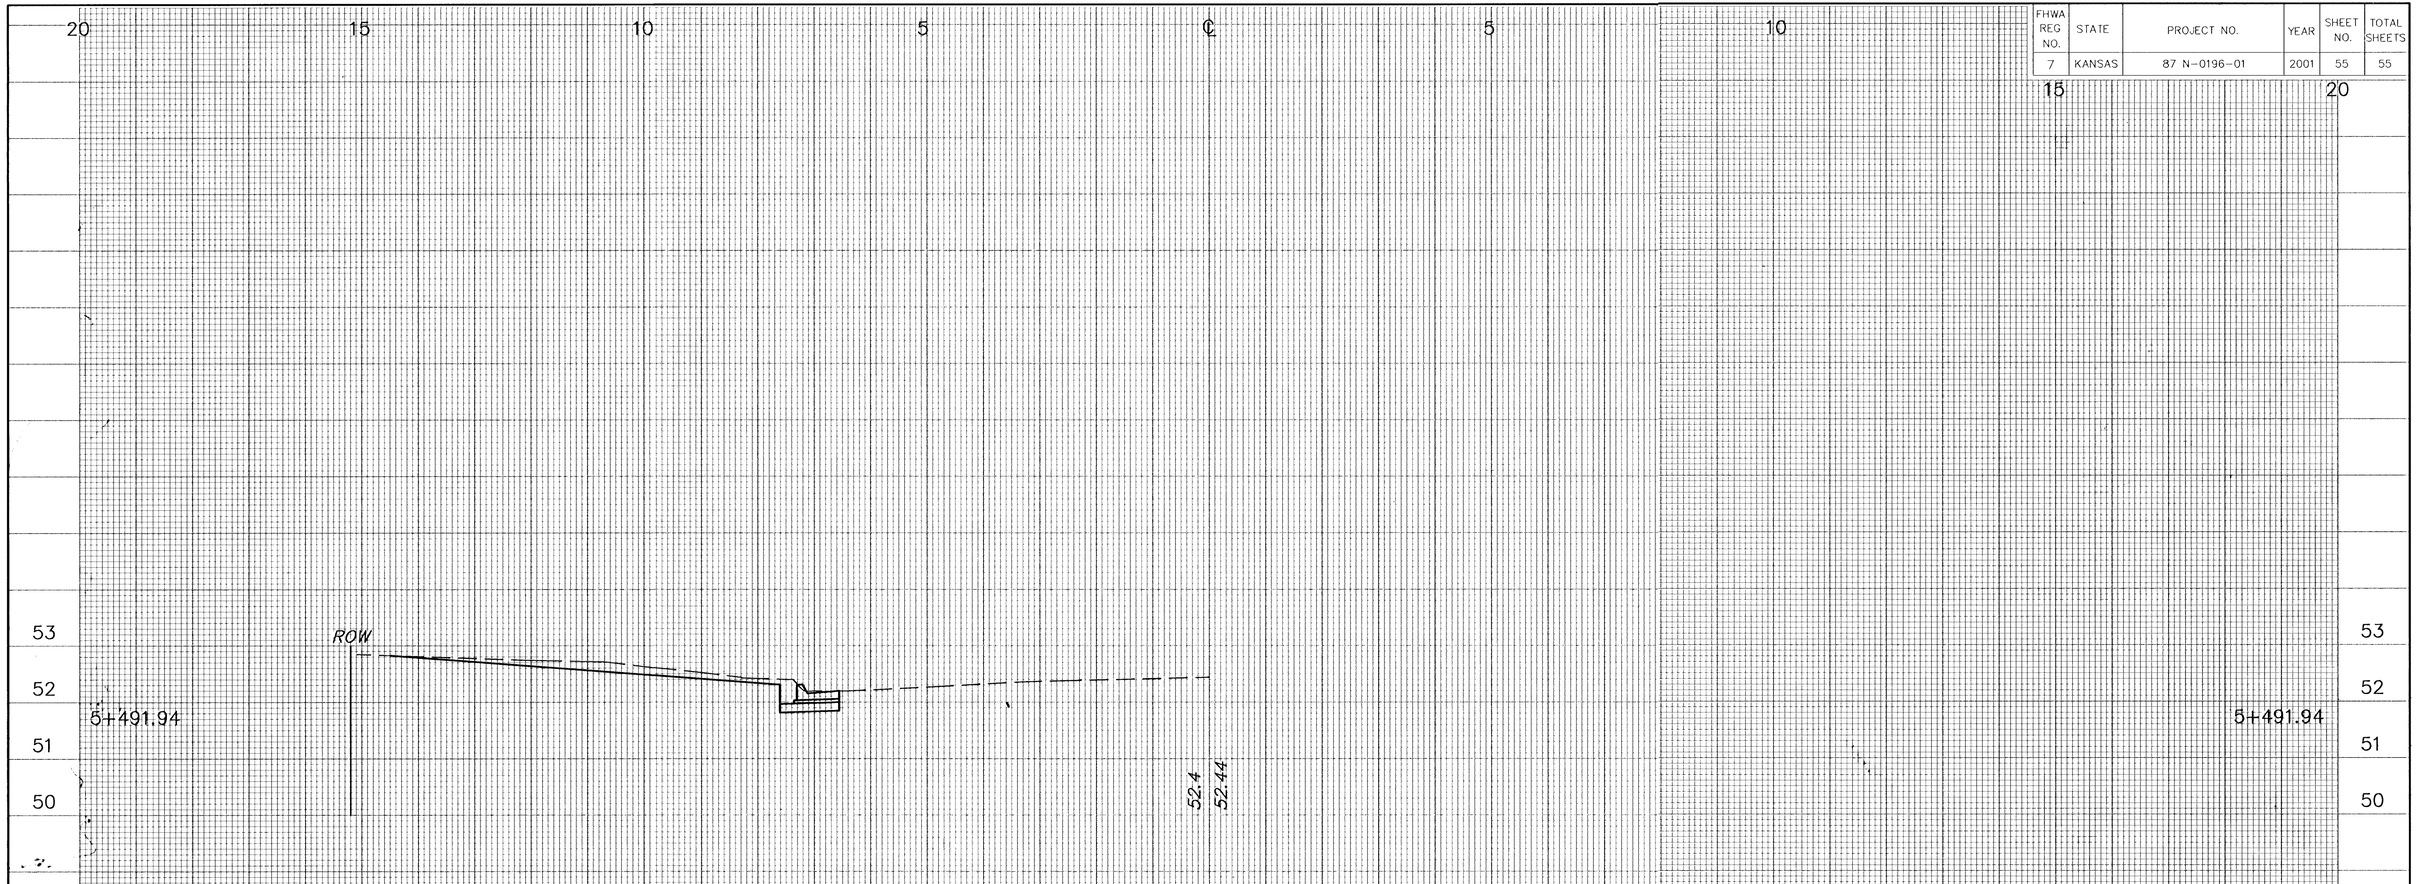
FINAL SURVEY		BY	DATE
	PLOTTED		
	AREAS		
	AREAS CHECKED