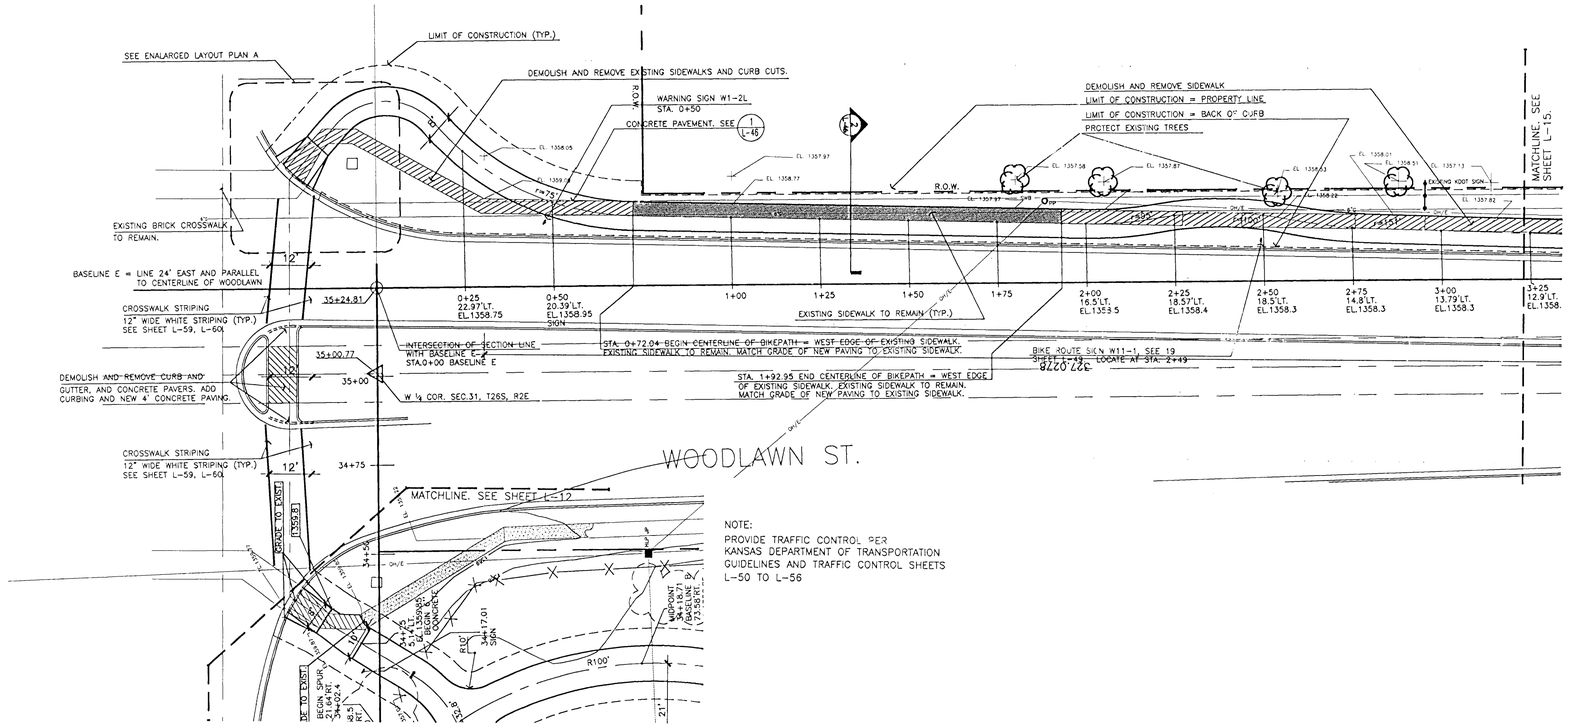

LAYOUT PLAN

SCALE: 1" = 20'-0"

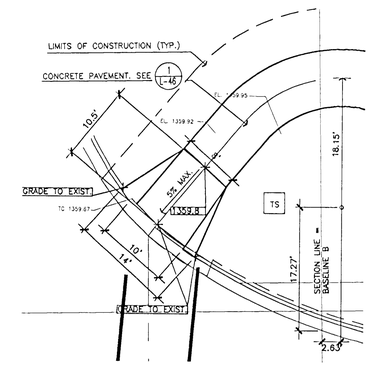

ENLARGED LAYOUT PLAN A

SCALE: 1" = 10'-0"

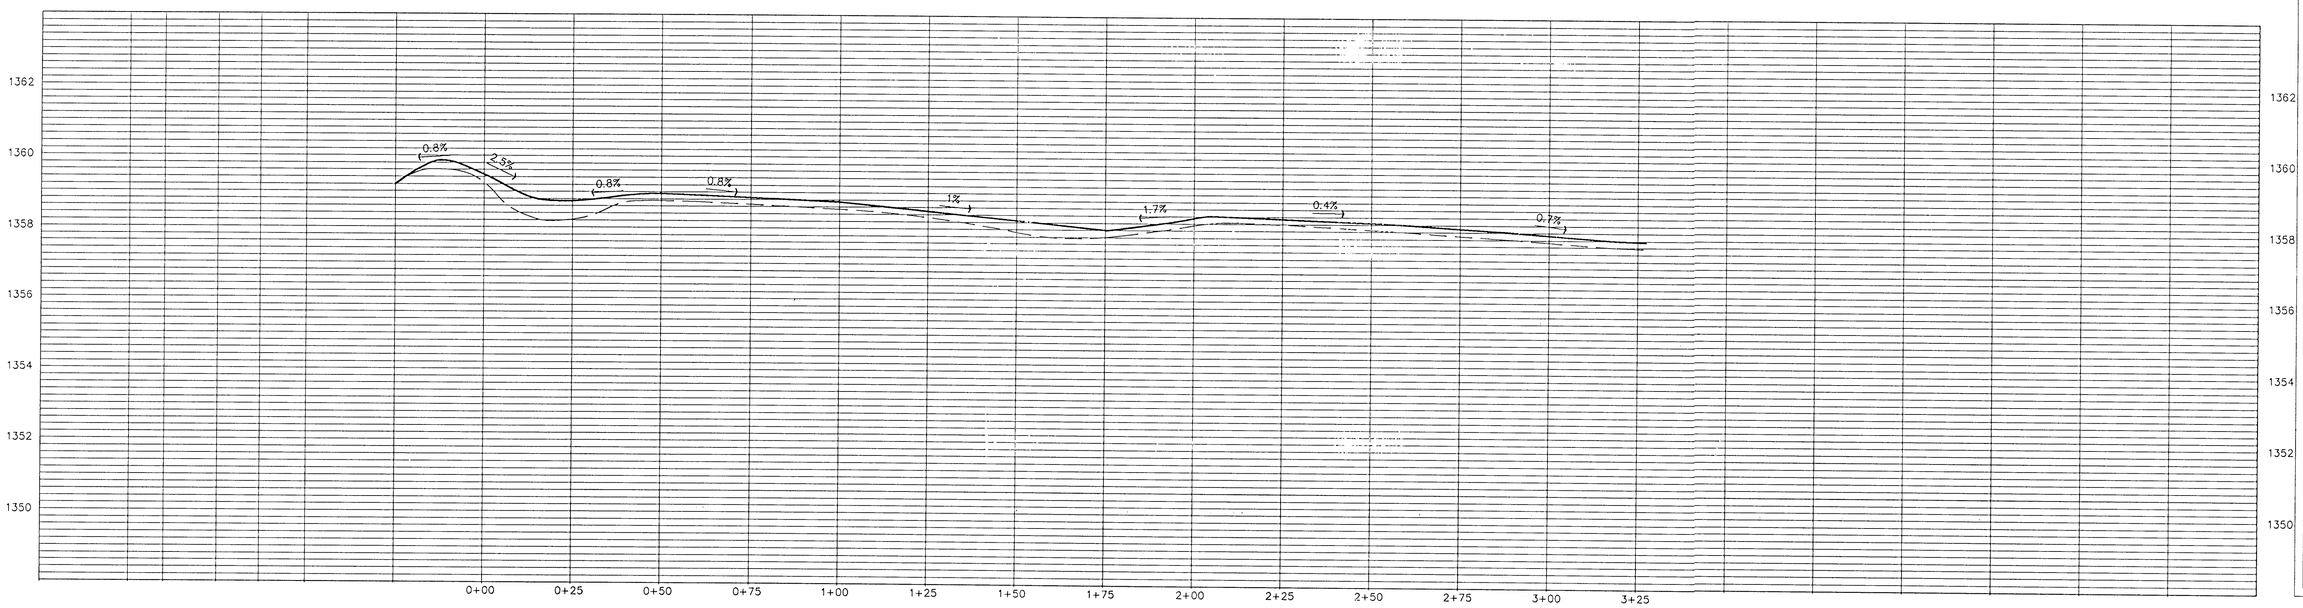

PROFILE

HORIZONTAL SCALE: 1" = 20'-0"
VERTICAL SCALE: 1" = 2'-0"

Wilson Darnell Mann PA
architecture site planning interiors
105 N. Washington Wichita, Kansas 67202 316-262-4700

REGISTERED LANDSCAPE ARCHITECT LYLE E. MANN 438 STATE OF KANSAS 8-8-97

COPYRIGHT © 1994 Wilson Darnell Mann, PA

prints issued
5/1/95 FIELD CHECK
11/3/95 NOT ISSUED
5/10/96 OFFICE CHECK
10/15/96 CONST.
3/5/97 FINAL CHECK
6/02/97 FINAL REV.

WDM no. 93242

drawn WDM check LME

BIKE PATH
WICHITA, KANSAS

PLAN & PROFILE

L-14

16 of 66