



ISLAND PLANTING DETAIL

SCALE: 1" = 10'

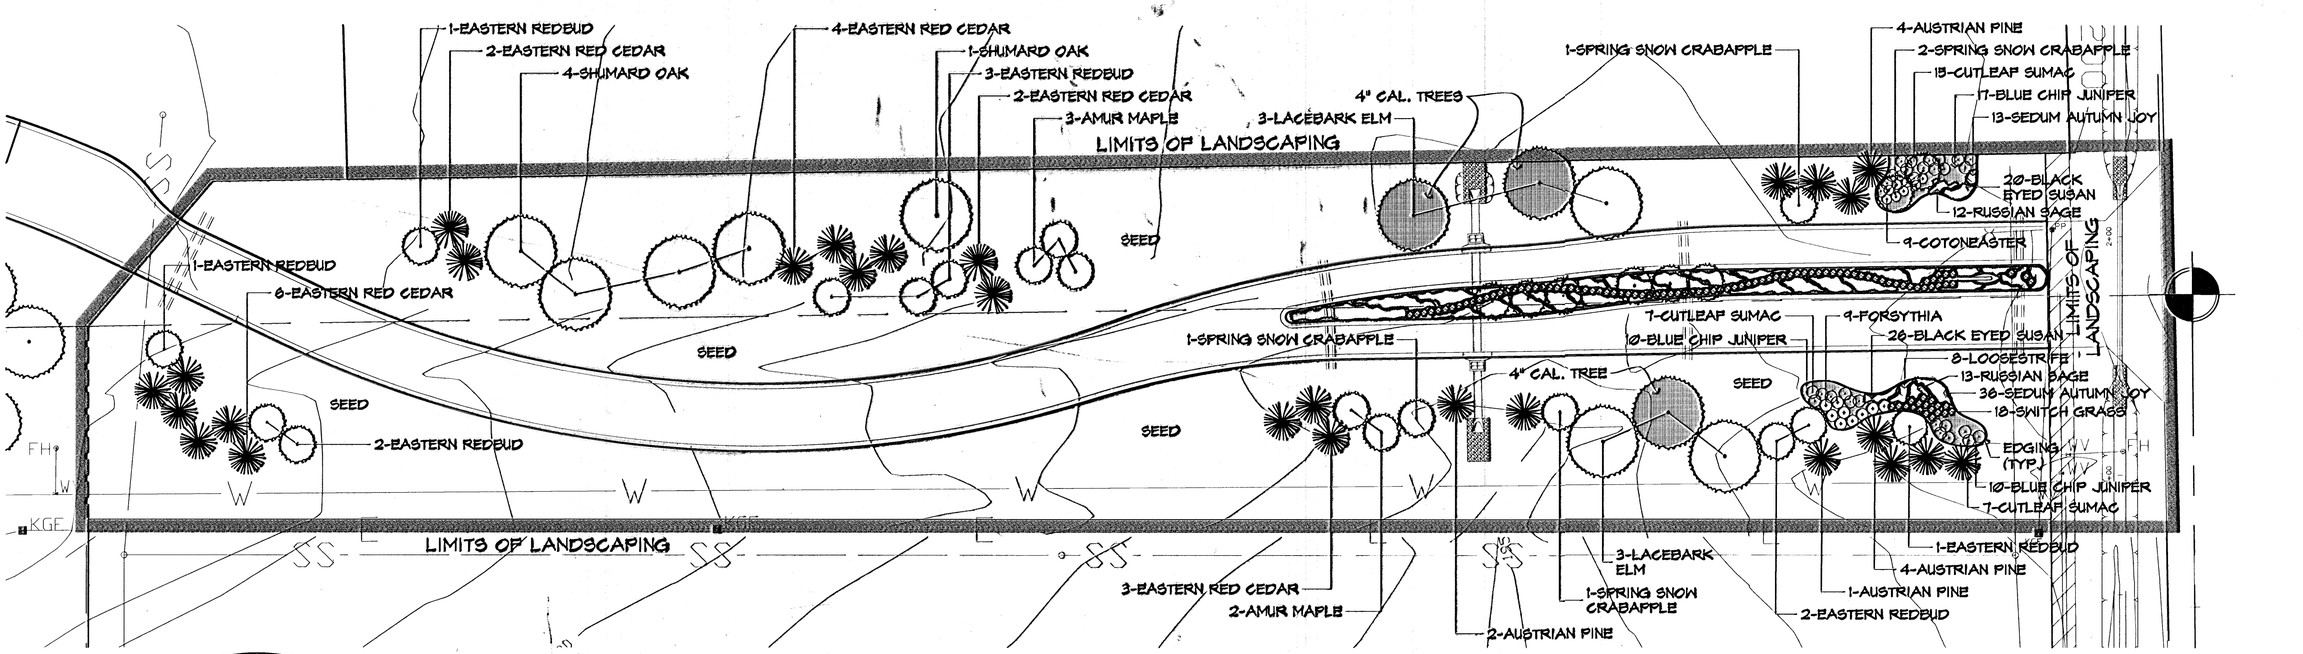


ENTRY PLANTING PLAN

SCALE: 1" = 30'

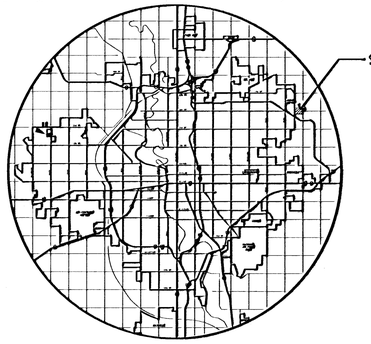

LOCATION MAP

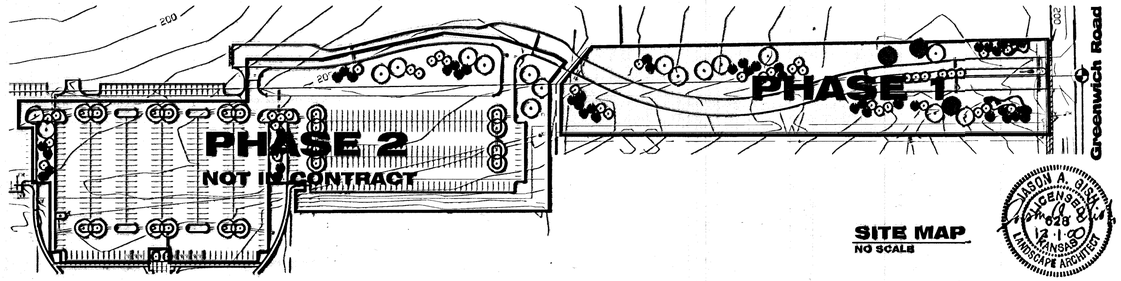

SITE MAP
NO SCALE

JASON A. GIACK
LICENSED
028
12-1-00
KANSAS
LANDSCAPE ARCHITECT

0 30 60 120

SCALE: 1" = 30'

29TH ST. NO. WEST OF GREENWICH - PHASE II, LANDSCAPE

M.K.E.C.
411 N. WEBB ROAD
WICHITA, KS. 67206
316-684-9600

PROJECT NO: 472-83069 OCA #: 765588

NORTHEAST SOCCER COMPLEX
PROJECT NAME

PHASE 1 - ENTRY PLANTING PLAN
SHEET TITLE

LAB	LAB	JAG
DESIGN BY:	DRAWN BY:	CHECKED BY:
DECEMBER 2000	00197	1 / 4
DATE	JOB NO.	SHEET/OF

G:\CIVIL\00197\LANDSCAPE\00197LA.DWG Fri Dec 01 13:38:45 2000