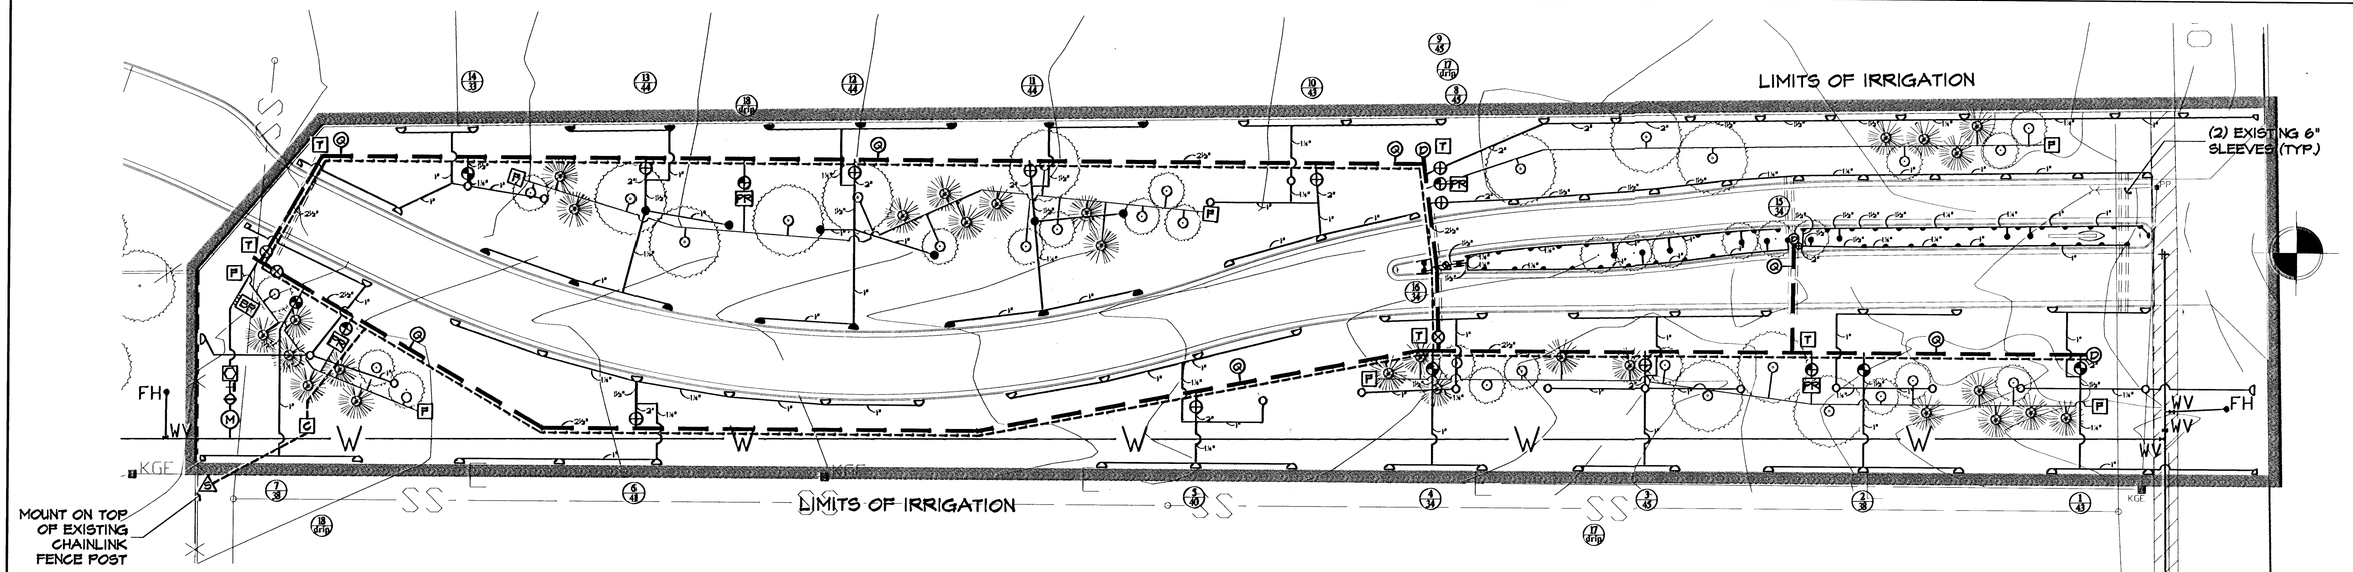

ENTRY PLAN
SCALE: 1" = 30'

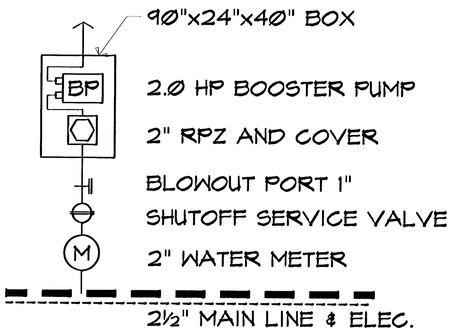

VAULT DETAIL
NO SCALE

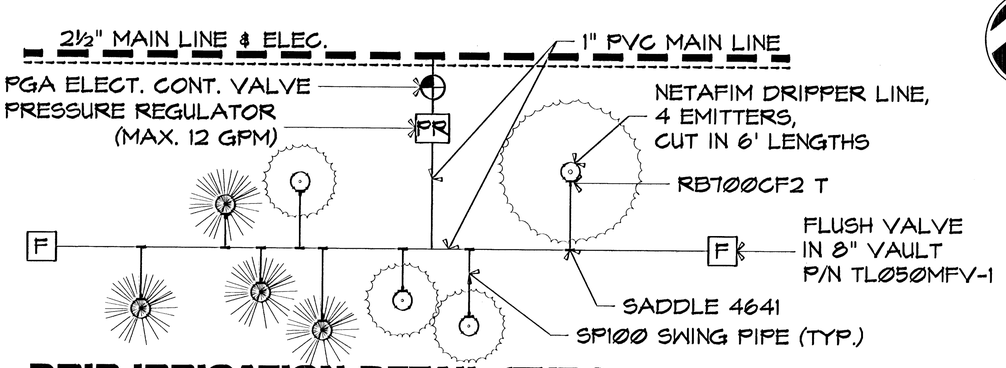

DRIP IRRIGATION DETAIL (TYP.)
NO SCALE

IRRIGATION LEGEND

SYMBOL	DESCRIPTION
	ROTOR3 T40-6.0 7.6GPM 47'R
	ROTOR3 T40-3.0 4.5GPM 41'R
	ROTOR3 T30-5.0 3.5GPM 33'R
	ROTOR3 T30-4.0 4.4GPM 30'R
	#12 NOZ ROTOR3 FALCON 9.7GPM 53'R
	#6 NOZ ROTOR3 FALCON 5.0GPM 45'R
	POPUP SPRAY3 1800 6" (10 SERIES) FULL SPRAY
	POPUP SPRAY3 1800 6" (10 SERIES) HALF SPRAY
	2" RAINBIRD PGA ELECTRIC CONTROL VALVE
	1½" RAINBIRD PGA ELECTRIC CONTROL VALVE
	1" RAINBIRD PGA ELECTRIC CONTROL VALVE

SYMBOL	DESCRIPTION
	CENTER STRIP SPRAY3 (10 SERIES)
	SIDE STRIP SPRAY3 (10 SERIES)
	ISOLATION VALVE (MAIN LINE)
C	CONTROLLER IN PEDESTAL
RS	RAIN/FREEZE SENSOR (MOUNT ON FENCE-UNOBSTRUCTED AREA)
	2" RPZ AND COVER
	BLOWOUT PORT 1"
	MAIN LINE & ELECTRICAL 3" PVC 200
D	MAIN LINE DRAIN VALVE
	QUICK-COUPLING VALVE
3 7g	ZONE IDENTIFICATION & GPM

SYMBOL	DESCRIPTION
	SHUTOFF SERVICE VALVE
T	THRUST BLOCKS
BP	2.0 HP BOOSTER PUMP (COMMON COVER WITH RPZ)
~¾"	INDICATES PIPE SIZE. UNMARKED PIPING IS ¾"PVC, ½"PVC PIPE IS NOT USED
M	2" WATER METER
PR	VALVE AND PRESSURE REGULATOR
F	FLUSH VALVE
	NETAFIM PIPING (EMITTERS 18" O.C.)
= = =	EXISTING 6" PVC SLEEVE

JASON A. GRIFFITH LICENSED 628 12-1-00 KANSAS LANDSCAPE ARCHITECT

M.K.E.C.
411 N. WEBB ROAD
WICHITA, KS. 67206
316-684-9600

NORTHEAST SOCCER COMPLEX
PROJECT NAME

PHASE 1 IRRIGATION PLAN
SHEET TITLE

EL	LAB	EL/JAG
DESIGN BY:	DRAWN BY:	CHECKED BY:
DECEMBER 2000	00197	3 / 4
DATE	JOB NO.	SHEET/OF

G:\CIVIL\00197\IRRIGATION\001978.DWG Fri Dec 01 13:55:17 2000