
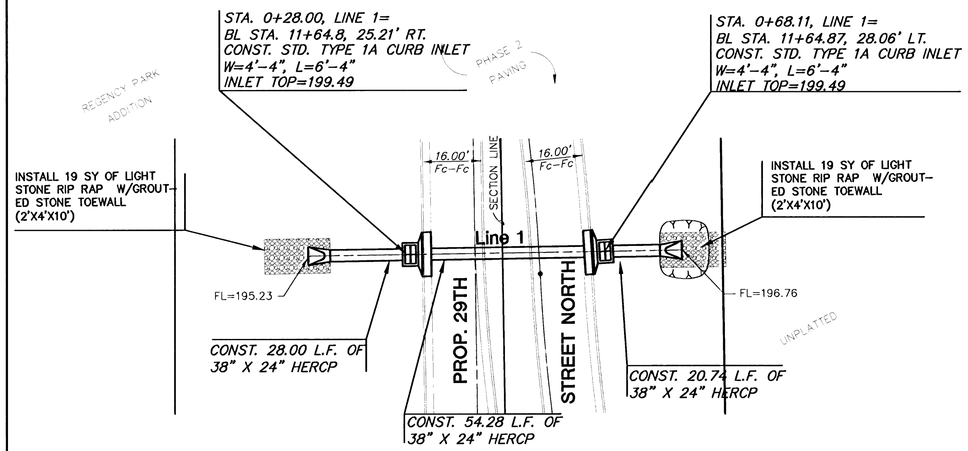


PLAN LINE 1

Scale: 1"=20'

DITCH WORK EXCAVATION=
FOR INFORMATION ONLY

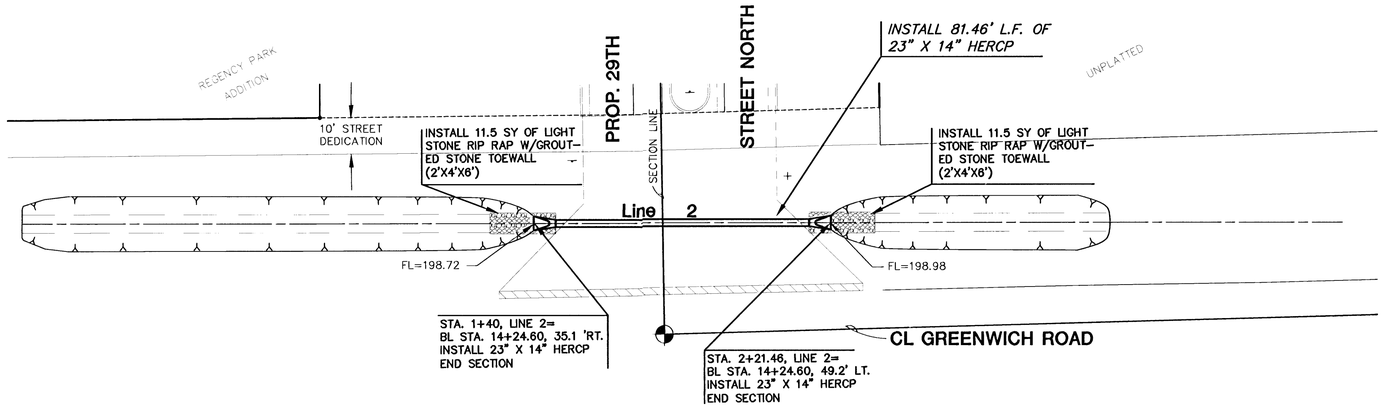


PLAN LINE 2 & DITCH

Scale: 1"=20'

DITCH WORK EXCAVATION=
FOR INFORMATION ONLY


PROFILE LINE 1

Scale: Horiz. 1"=20'
Scale: Vert. 1"=5'

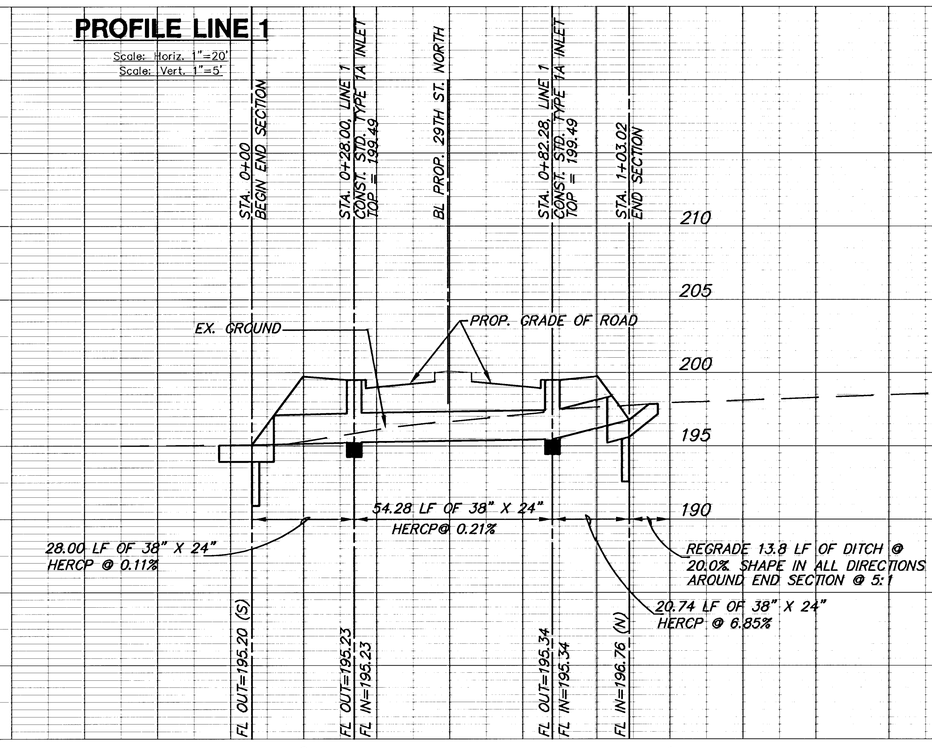

PROFILE LINE 2 & DITCH

Scale: Horiz. 1"=20'
Scale: Vert. 1"=5'

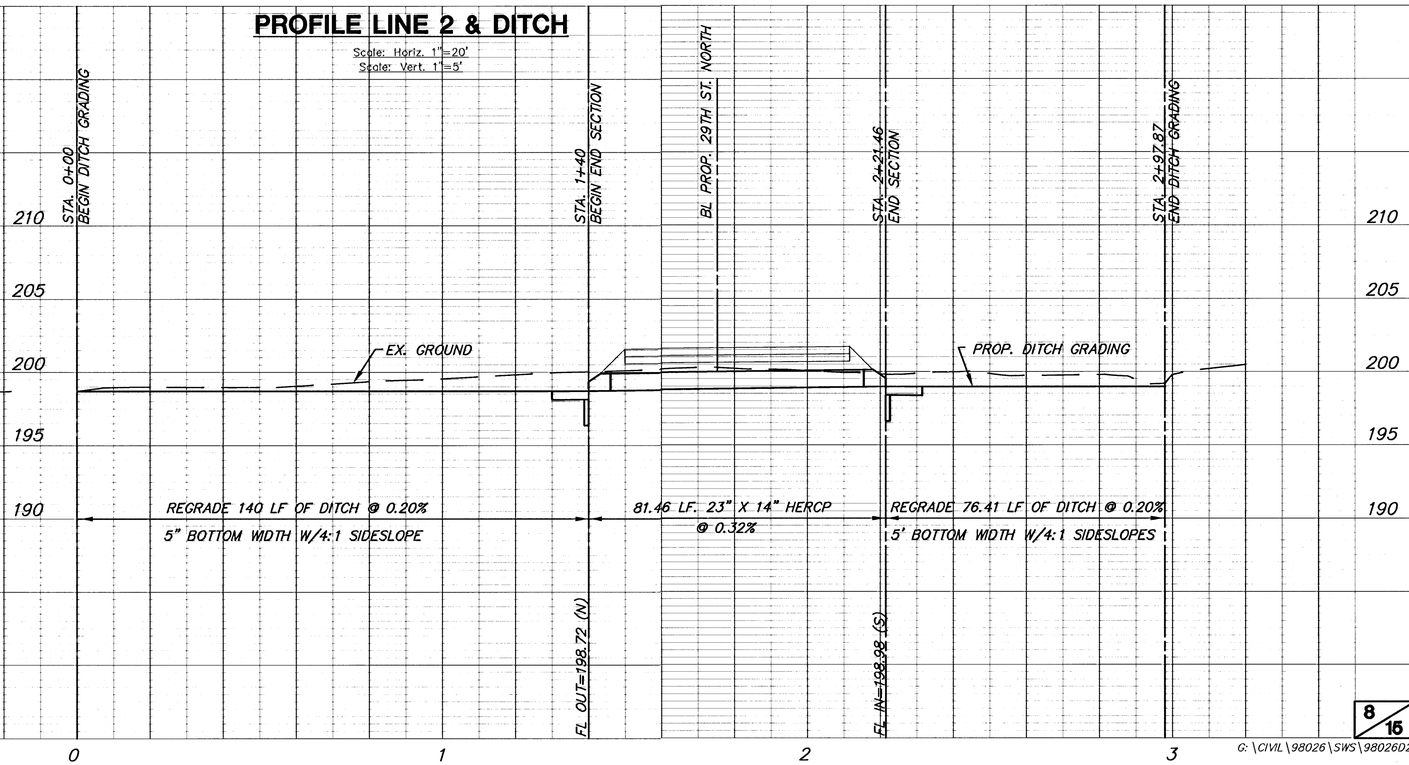

G:\CIVIL\98026\SWS\98026D2.DWG Wed Aug 25 12:35:27 1999

G:\CIVIL\98026\SWS\98026D2