


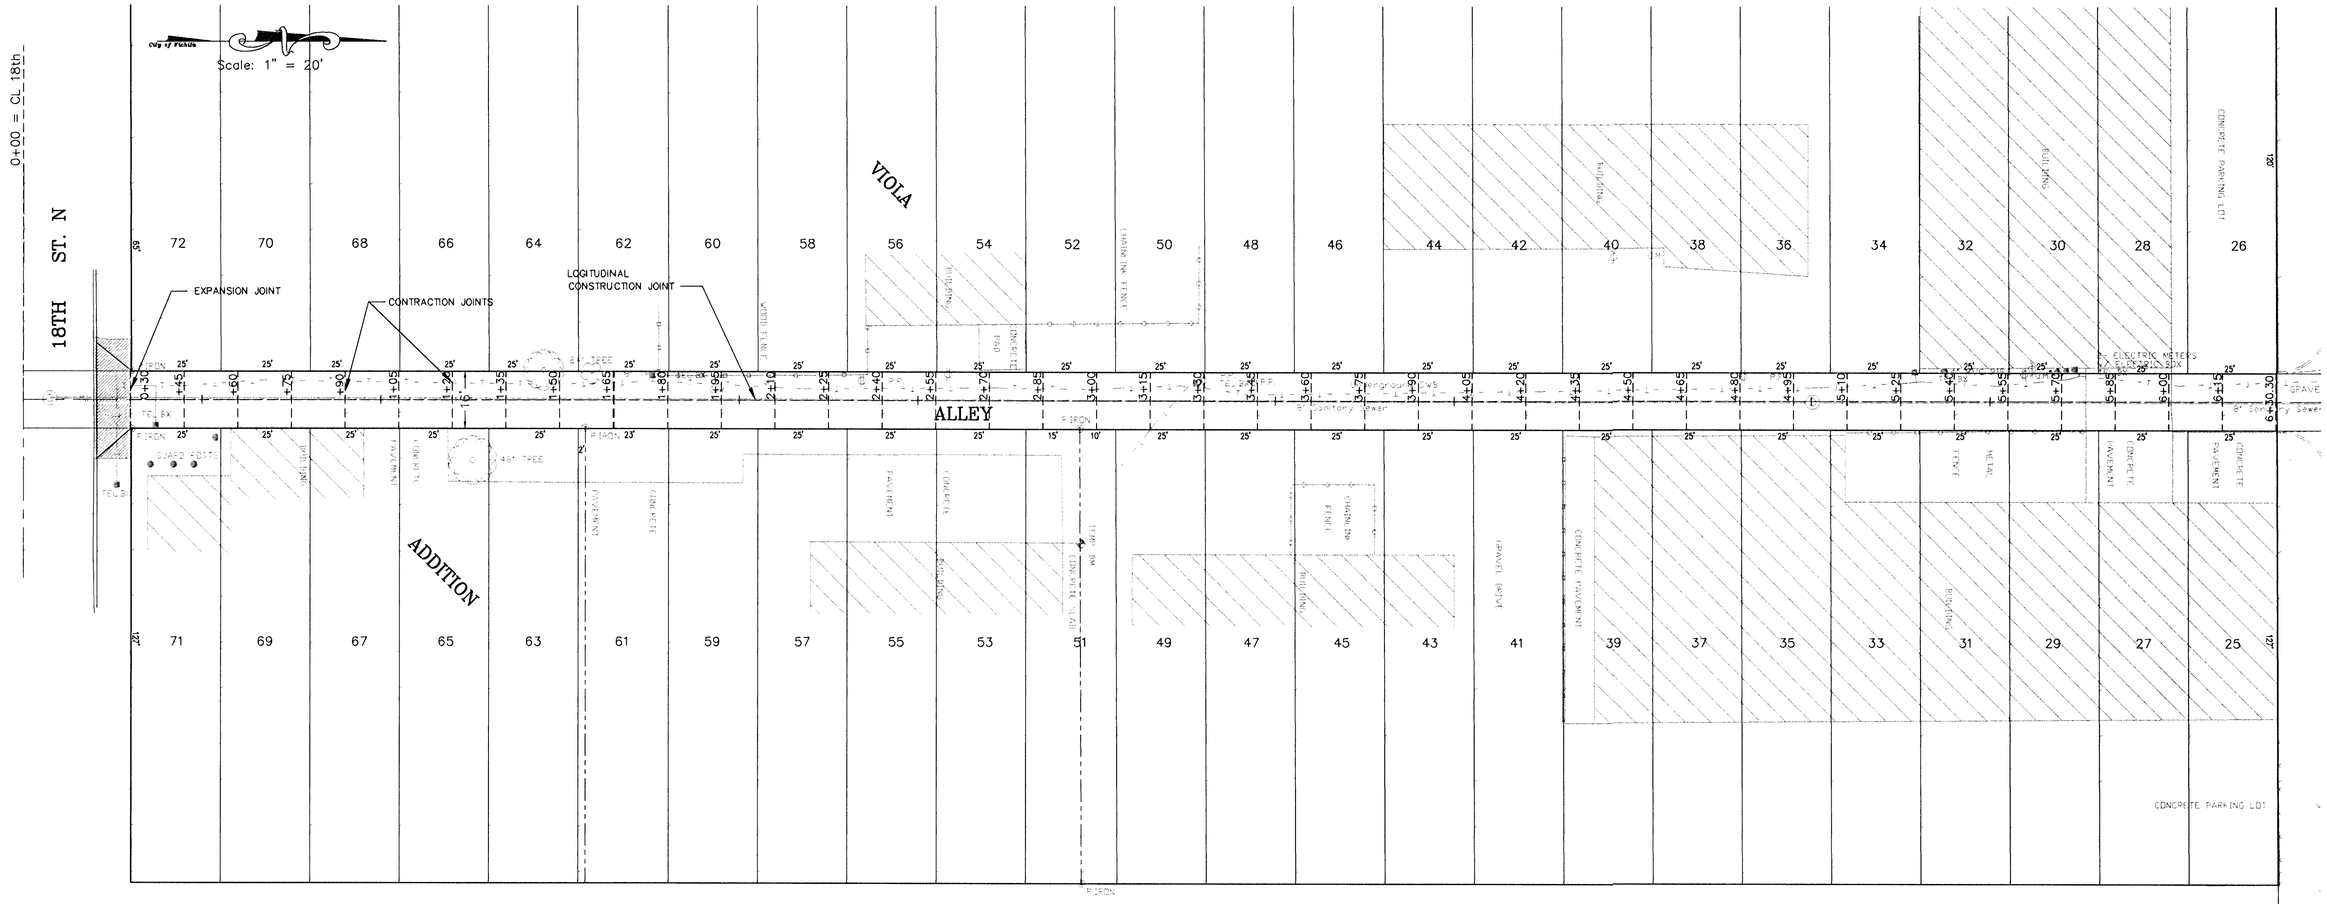


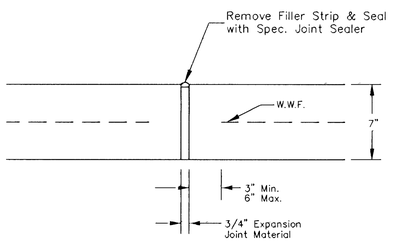


EXPANSION JOINT

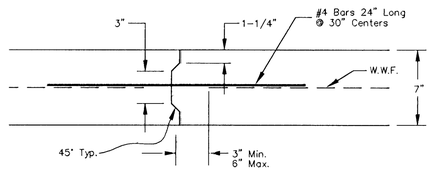


LONGITUDINAL CONSTRUCTION JOINT

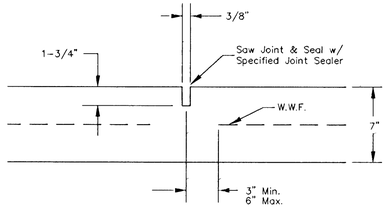

CONTRACTION JOINT

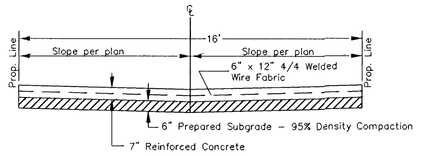

TYPICAL PAVEMENT SECTION

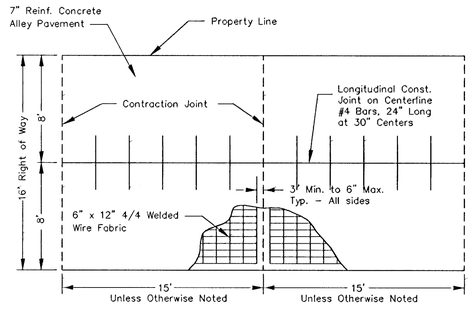

SLAB REINFORCEMENT DETAIL