
HARRY AND EDGEMOOR INTERSECTION IMPROVEMENTS

Project Nos.

468-76-245-82138-000-000-001
472-76-245-82668-000-000-001

Index Nos. 724179 & 706291

City of Wichita, Kansas - Michael E. Lindebak, City Engineer

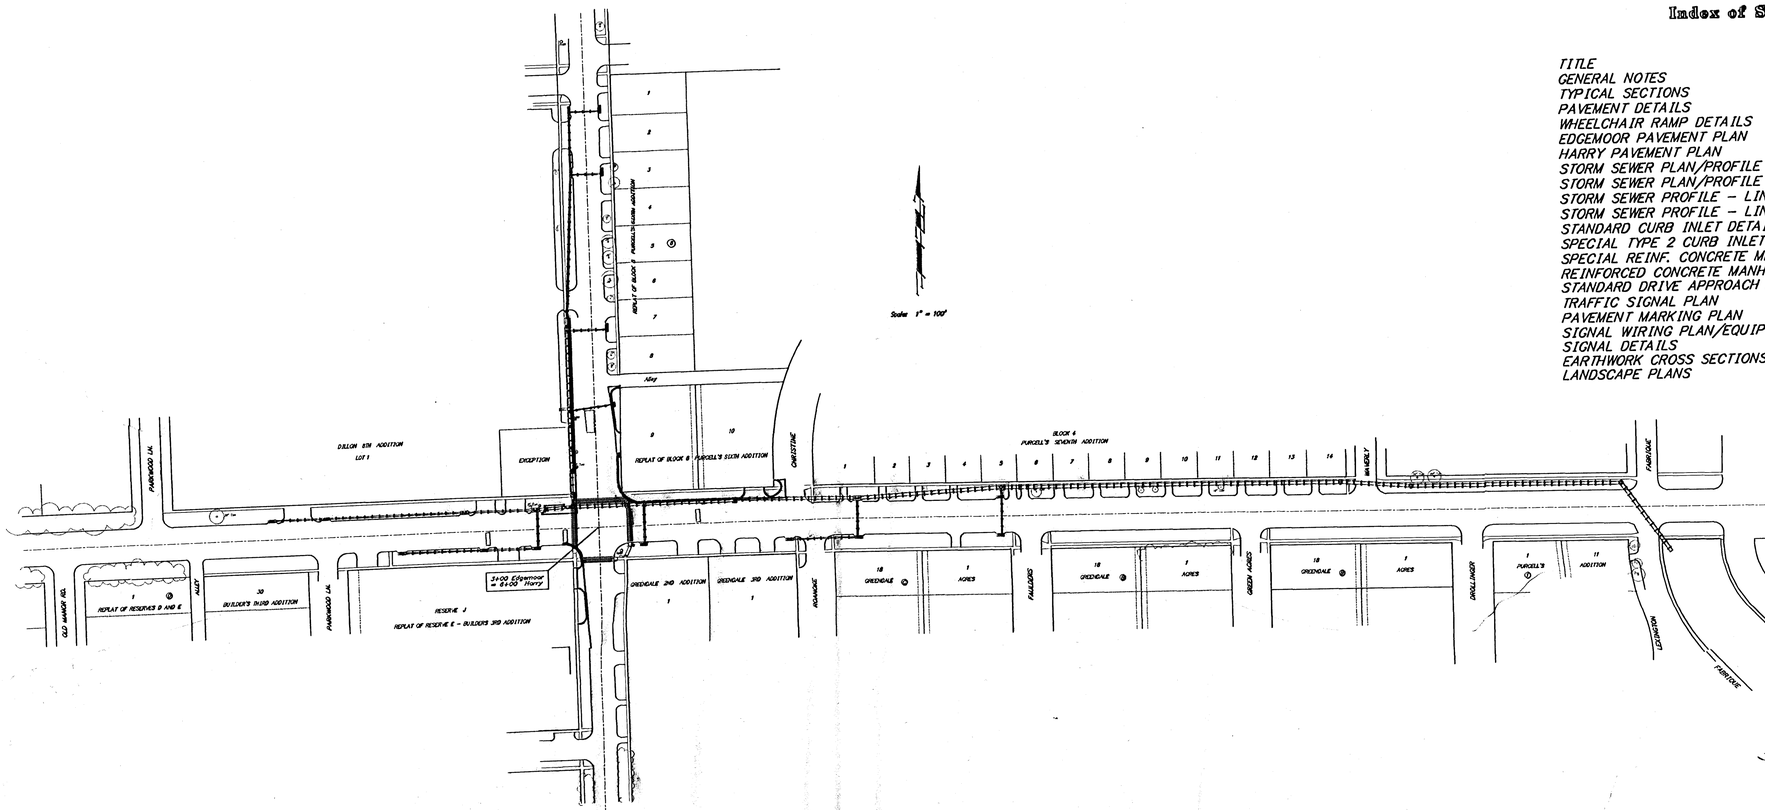

Index of Sheets

TITLE	1
GENERAL NOTES	2
TYPICAL SECTIONS	3
PAVEMENT DETAILS	4
WHEELCHAIR RAMP DETAILS	5
EDGEMOOR PAVEMENT PLAN	6
HARRY PAVEMENT PLAN	7
STORM SEWER PLAN/PROFILE - LINE 1	8 - 11
STORM SEWER PLAN/PROFILE - LINE 2	12 - 13
STORM SEWER PROFILE - LINE 1A - 1D	14
STORM SEWER PROFILE - LINE 2A - 2E	15
STANDARD CURB INLET DETAILS	16 - 18
SPECIAL TYPE 2 CURB INLET DETAIL	19
SPECIAL REINF. CONCRETE MH DETAIL	20
REINFORCED CONCRETE MANHOLE DETAIL	21
STANDARD DRIVE APPROACH DETAIL	22
TRAFFIC SIGNAL PLAN	23
PAVEMENT MARKING PLAN	24
SIGNAL WIRING PLAN/EQUIPT. SCHED.	25
SIGNAL DETAILS	26 - 30
EARTHWORK CROSS SECTIONS	31 - 32
LANDSCAPE PLANS	33 - 38

INCIDENTAL DRAINAGE
BOOKED
12-9-97
MCG
D-368

THOMAS CHARLES KUEBLER LICENSED 9621 1-22-96 PROFESSIONAL ENGINEER KANSAS

CHRIS J. BREITENSTEIN LICENSED 20206 PROFESSIONAL ENGINEER KANSAS

REVISED 8-23-95 JKB

BAUGHMAN COMPANY P. A.
ENGINEERING & SURVEYING
316/262-7271 • 315 ELLIS • WICHITA, KANSAS 67211