EXCEPTION

DILLON 8TH ADDITION

Scale: 1" = 20' Horz.
1" = 5' Vert.

Sta 0+00 Line 2 = Sta. 17+46.4 Line 1; Std. Reinf. Concrete MH Top Elev = 145.65 (See Sheet 11)

Sta. 0+11.2 Line 2B Construct Std. Type 1 Inlet (L=6'4", W=4'4") Elev.= 147.35 Top Remove & Replace parking lot curb and gutter to exist joints.

CAUTION: Monitor Well

Sta. 0+68.4 Construct Std. Type 1 Inlet (L=6'4", W= 6'4") Elev.= 145.80 Top

Sta. 1+47.9 Construct Std. Type 1 Inlet (L=11'4", W=6'4") Elev.= 146.36 Top (= Sta. 0+00 Line 2A & 2B)

Remove concrete driveways and sidewalk. See paving plan sheet.

Sta. 2+66.1 Construct Std. Type 1 Inlet (L=11'4", W=5'4") Elev.= 147.03 Top (= Sta. 0+00 Line 2C)

Sta. 4+98.3 Construct Std. Type 1A Inlet (L=11'4", W=5'4") Elev.= 148.12 Top (= Sta. 0+00 Line 2D)

Sta. 5+89.5 Construct Std. Type 1A Inlet (L=11'4", W=5'4") Elev.= 148.75 Top (= Sta. 0+00 Line 2E)

LINE 2

LINE 1

LINE 2B - 18" RCP (See Sheet 14)

LINE 2A - 18" RCP (See Sheet 15)

LINE 2C - 18" RCP (See Sheet 15)

LINE 2D - 18" RCP (See Sheet 15)

LINE 2E - 18" RCP (See Sheet 15)

231.48'

91.21'

10' Utility & Drainage Esmt by separate Instrument

36" RCP

30" RCP

24" RCP

18" RCP

CAUTION: 8" VCP Sanitary Sewer

Power Poles (2) to be relocated by KG&E

See pavement plans for sidewalk & pavement removal and replacement.

Power Poles (3) to be relocated by KG&E

Saw, Remove & replace 6" reinf. conc. pavement as necessary.

Power pole to be relocated by KG&E

CAUTION: 8" Water Main

Remove & replace 4" concrete walk as necessary

Saw, Remove & replace 6" reinf. conc. pavement as necessary.

EDGEMOOR

HARRY

8" Sanitary Sewer

8" Water

3" Steel KPL Gas

Underground Cable to be relocated by SW Bell

Wheelchair Ramps Constructed By Others

Alley

Sta. 0+66.0 Line 2A Construct Std. Type 1 Inlet (L=6'4", W= 4'4") Elev.= 146.69 Top

Sta. 59.3 Line 2C Construct Std. Type 1 Inlet (L=11'4", W=4'4") L=6'4" W=6'4" Elev.= 147.20 Top

Sta. 0+46.2 Line 2D Construct Std. Type 1 Inlet (L=11'4", W=4'4") Elev.= 148.06 Top

Sta. 0+46.2 Line 2E Construct Std. Type 1 Inlet (L=11'4", W=4'4") Elev.= 148.43 Top

CAUTION!!! Existing 8" Water Line

CAUTION!!! Existing 8" Water Line

CAUTION!!! Existing 8" Water Line

REPLAT OF BLOCK 8 PURCELL'S SIXTH ADDITION

REPLAT OF BLOCK 8 PURCELL'S SIXTH ADDITION

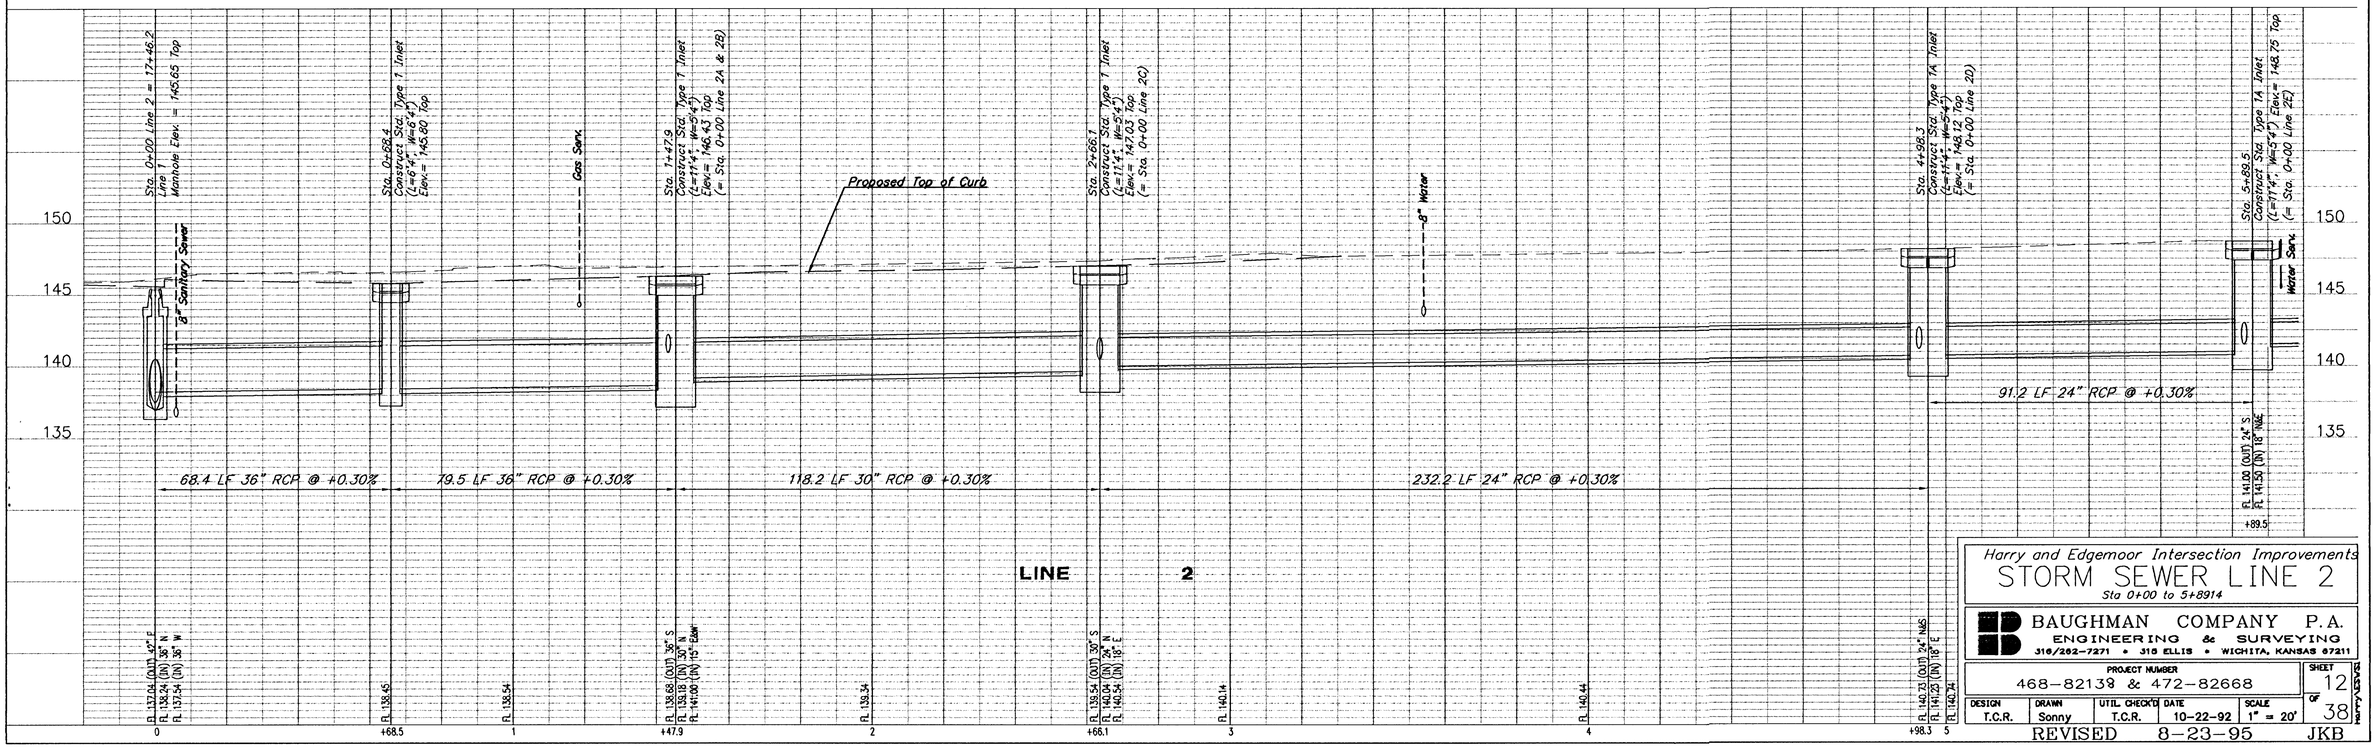

LINE 2

Harry and Edgemoor Intersection Improvements

STORM SEWER LINE 2

Sta 0+00 to 5+8914

BAUGHMAN COMPANY P.A.
ENGINEERING & SURVEYING
316/262-7271 • 315 ELLIS • WICHITA, KANSAS 67211

PROJECT NUMBER 468-82138 & 472-82668

SHEET 12 OF 38

DESIGN	DRAWN	UTIL. CHECK'D	DATE	SCALE
T.C.R.	Sonny	T.C.R.	10-22-92	1" = 20'

REVISED 8-23-95 JKB