
Scale: 1" = 20'

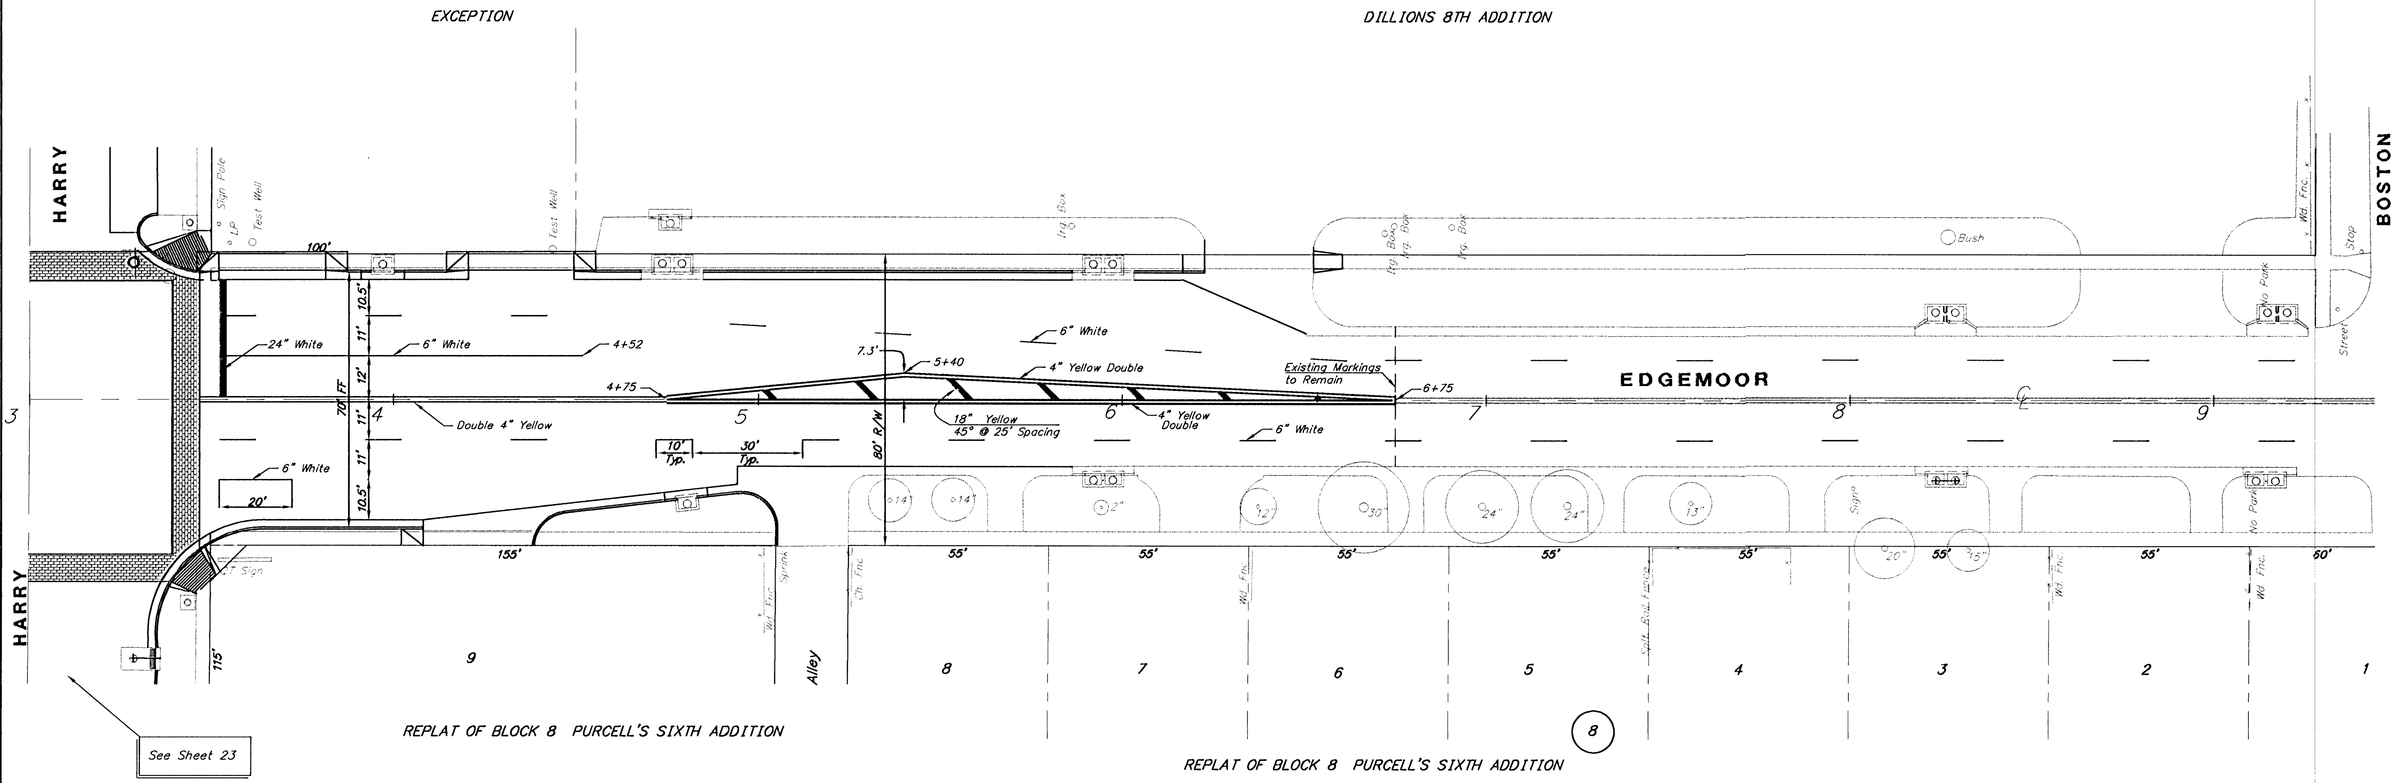

NOTE:
See Sheet 23 for Pavement Marking Plan for Harry and Edgemoor south of Harry.

468-82138 & 472-82668

REVISED 8-01-95

PAVEMENT MARKING
HARRY & EDGEMOOR

BAUGHMAN COMPANY P. A.
ENGINEERING & SURVEYING
316/262-7271 • 315 ELLIS • WICHITA, KANSAS 67211

PROJECT NUMBER	SHEET
468-82138 & 472-82668	24 OF 38

DESIGN	DRAWN	UTIL. CHECK'D	DATE	SCALE
T.C.R	EML	T.C.R.	10-26-92	1" = 20'

00-00-0000

FILE-NAME