
PLANT SCHEDULE


QTY.	BOTANICAL NAME	COMMON NAME	SIZE	COND.	REMARKS
2	Celtis occidentalis	Prairie Pride Hackberry	2 1/2"-3" cal.	B & B	
7	Cercis reniformis 'Oklahoma'	Oklahoma Redbud	2"-2 1/2" cal.	B & B	Single Stem Only
28	Gleditsia triacanthos 'Imperial'	Imperial Honeylocust	2 1/2"-3" cal.	B & B	
8	Malus sp ' Indian Magic'	Indian Magic Crabapple	1 1/2"-2" cal.	B & B	Single Stem Only
24	Pyrus calleryana 'Autumn Blaze'	Autumn Blaze Pear	2"-2 1/2" cal.	B & B	Single Stem Only
2	Ulmus parvifolia	Lacebark Elm	2 1/2" 3" cal.	B & B	

PLANT SCHEDULE


1. All work shall be done in accordance with City of Wichita Landscape Specifications.
2. Mulch all tree saucer wells with 4" of mulch, material per City of Wichita Specifications. Cost for mulch material to be incidental to the unit price for each respective plant.
3. The General Contractor shall be responsible for seeding all disturbed areas from storm sewer and pavement constructions, no additional seeding will be required. See General Notes sheet 2.
4. Report any discrepancies in the planting plan to the Project Engineer, prior to starting construction.

Scale: 1" = 20'

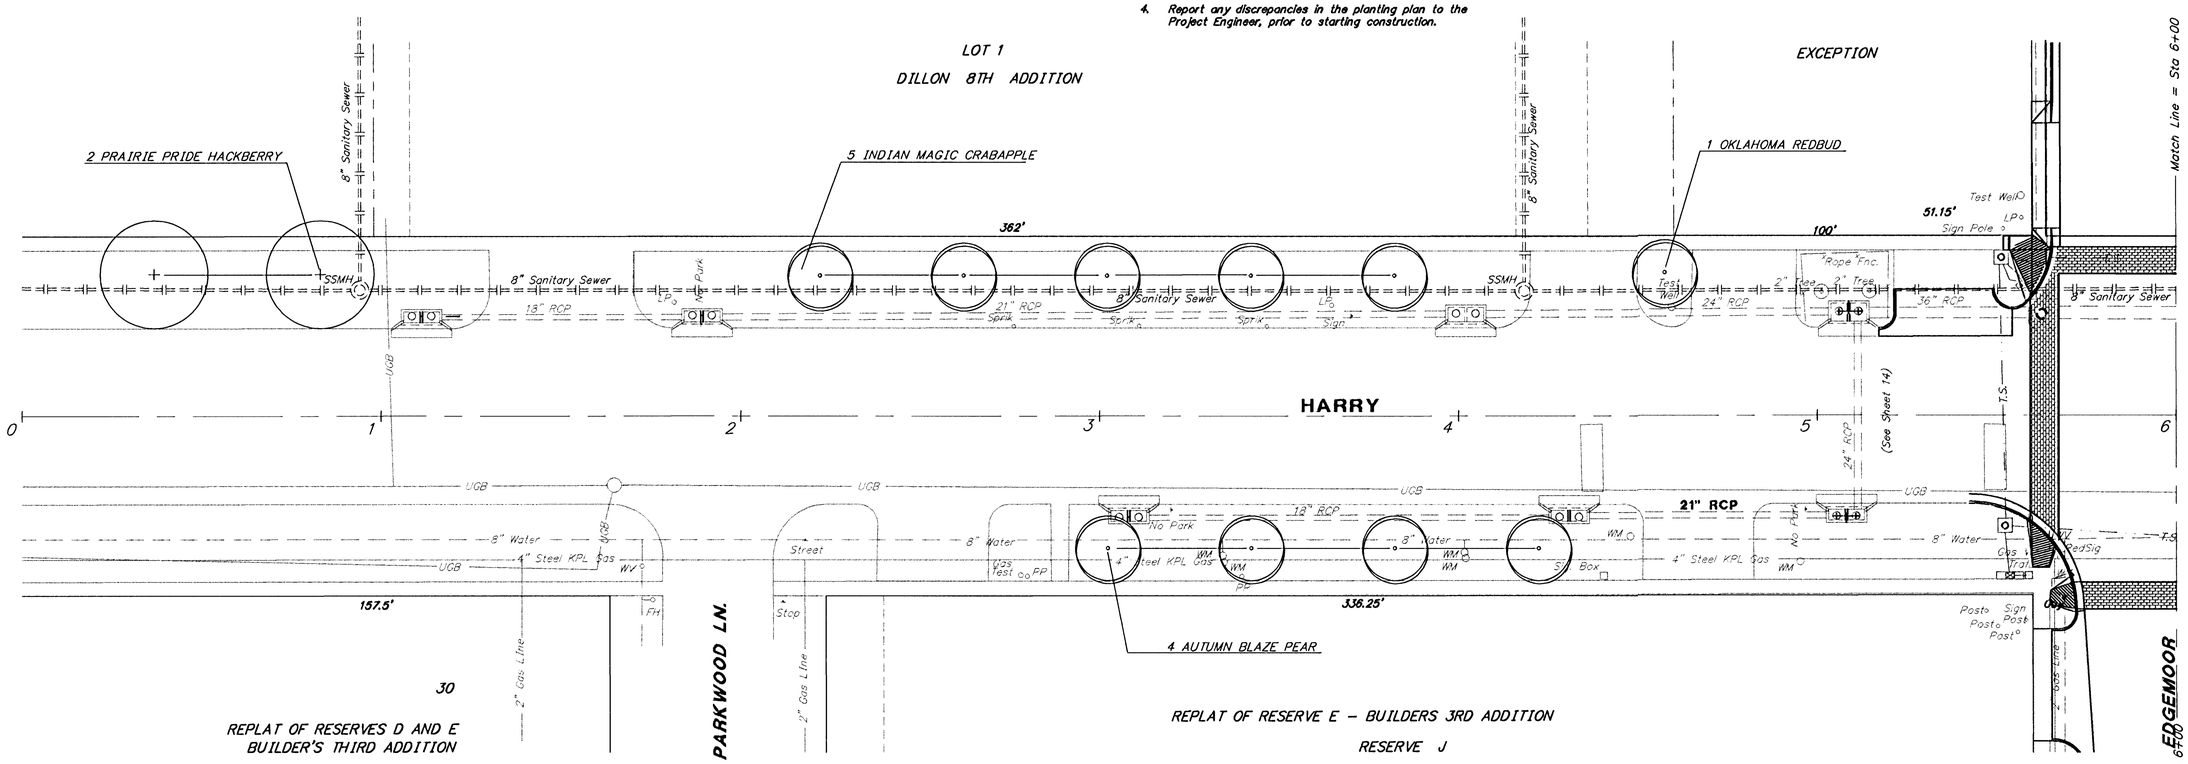

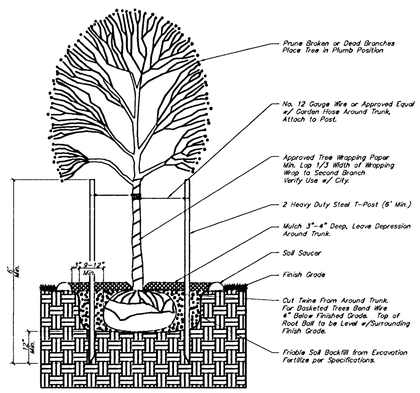

TREE PLANTING & STAKING DETAIL
Deciduous Trees Larger than 2 1/2" Cal. Evergreen Trees Larger than 9' Height — No Scale

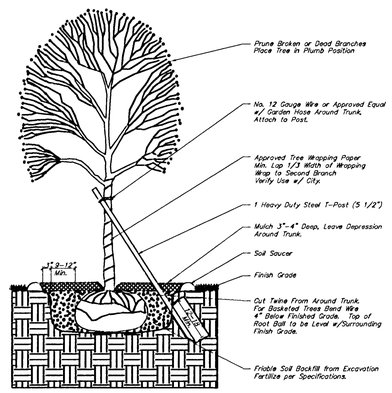

TREE PLANTING & STAKING DETAIL
Deciduous Trees 2 1/2" Cal. and Smaller Evergreen Trees 9' Height and Smaller — No Scale

PLANT MATERIAL LOCATIONS

0+37	40' Lt.	Prairie Pride Hackberry
0+82	40' Lt.	Prairie Pride Hackberry
2+22	39' Lt.	Indian Magic Crabapple
2+62	39' Lt.	Indian Magic Crabapple
3+02	39' Lt.	Indian Magic Crabapple
3+02	37' Rt.	Autumn Blaze Pear
3+42	39' Lt.	Indian Magic Crabapple
3+42	37' Rt.	Autumn Blaze Pear
3+82	39' Lt.	Indian Magic Crabapple
3+82	37' Rt.	Autumn Blaze Pear
4+22	37' Rt.	Autumn Blaze Pear
4+57	39' Lt.	Oklahoma Redbud

Note: Stationing based off Centerline.

PLANT MATERIAL SHEET COUNT

2	Prairie Pride Hackberry
1	Oklahoma Redbud
–	Imperial Honeylocust
5	Indian Magic Crabapple
4	Autumn Blaze Pear
–	Lacebark Elm

HARRY & EDGEMOOR IMPROVEMENTS
LANDSCAPE PLANS

BAUGHMAN COMPANY P. A.
ENGINEERING & SURVEYING
316/262-7271 • 315 ELLIS • WICHITA, KANSAS 67211

PROJECT NUMBER 468-82138 & 472-82668

SHEET 33 OF 38

DESIGN	DRAWN	UTIL. CHECK'D	DATE	SCALE
P.J.M.	P.J.M.	T.C.R.	AUG. 3, 1992	1" = 20'

02-06-2000

FILE-NAME