
Scale: 1" = 20'

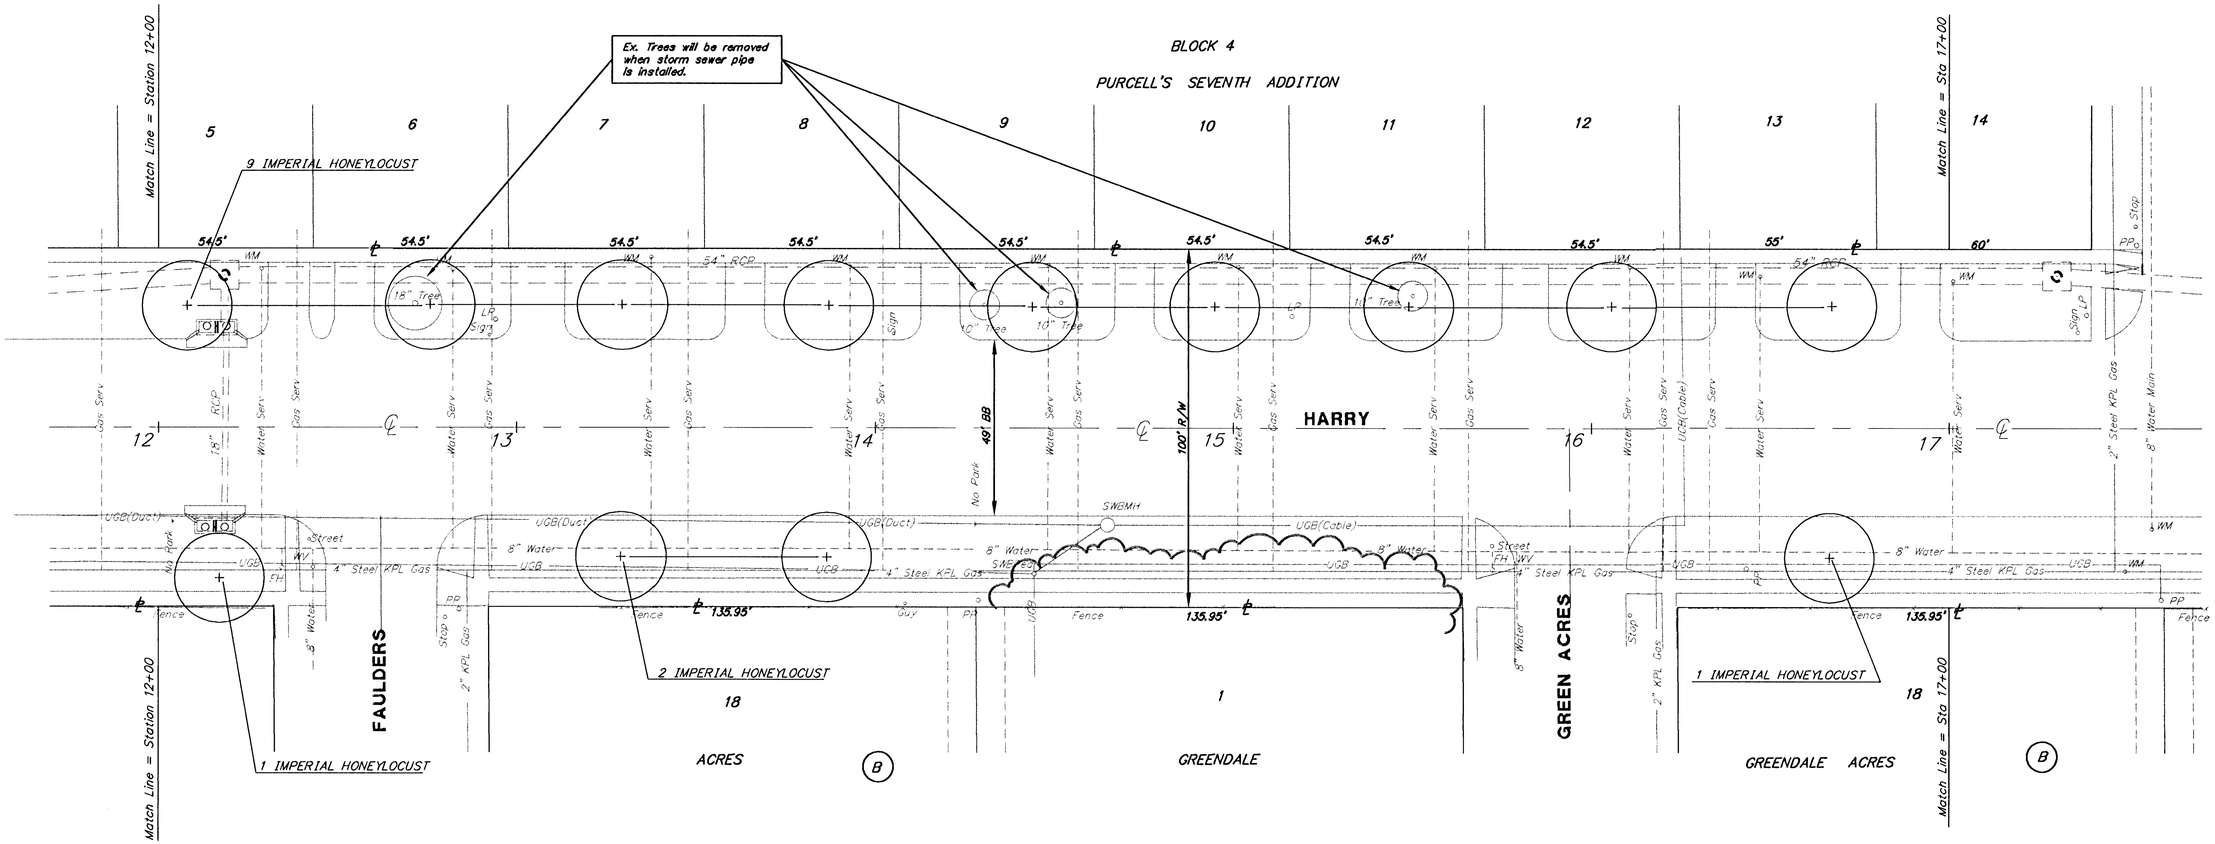

PLANT MATERIAL LOCATIONS

12+08	34' Lt	Imperial Honeylocust
12+17	42' Rt	Imperial Honeylocust
12+76	34' Lt	Imperial Honeylocust
13+29	34' Lt.	Imperial Honeylocust
13+29	38' Rt	Imperial Honeylocust
13+87	34' Lt	Imperial Honeylocust
13+87	38' Rt	Imperial Honeylocust
14+44	34' Lt	Imperial Honeylocust
14+95	34' Lt	Imperial Honeylocust
15+49	34' Lt	Imperial Honeylocust
16+07	34' Lt	Imperial Honeylocust
16+67	34' Lt	Imperial Honeylocust
16+67	38' Rt	Imperial Honeylocust

Note: Stationing based off Centerline.

PLANT MATERIAL SHEET COUNT

–	Prairie Pride Hackberry
–	Oklahoma Redbud
13	Imperial Honeylocust
–	Indian Magic Crabapple
–	Autumn Blaze Pear
–	Lacebark Elm

HARRY & EDGEMOOR IMPROVEMENTS

LANDSCAPE PLANS

BAUGHMAN COMPANY P. A.
ENGINEERING & SURVEYING
316/262-7271 • 315 ELLIS • WICHITA, KANSAS 67211

PROJECT NUMBER	SHEET
468-82138 & 472-82668	35 OF 38

DESIGN	DRAWN	UTIL. CHECK'D	DATE	SCALE
P.J.M.	P.J.M.	T.C.R.	AUG. 3, 1992	1" = 20'

08-05-1992

FILE-NAME