
Scale: 1" = 20'

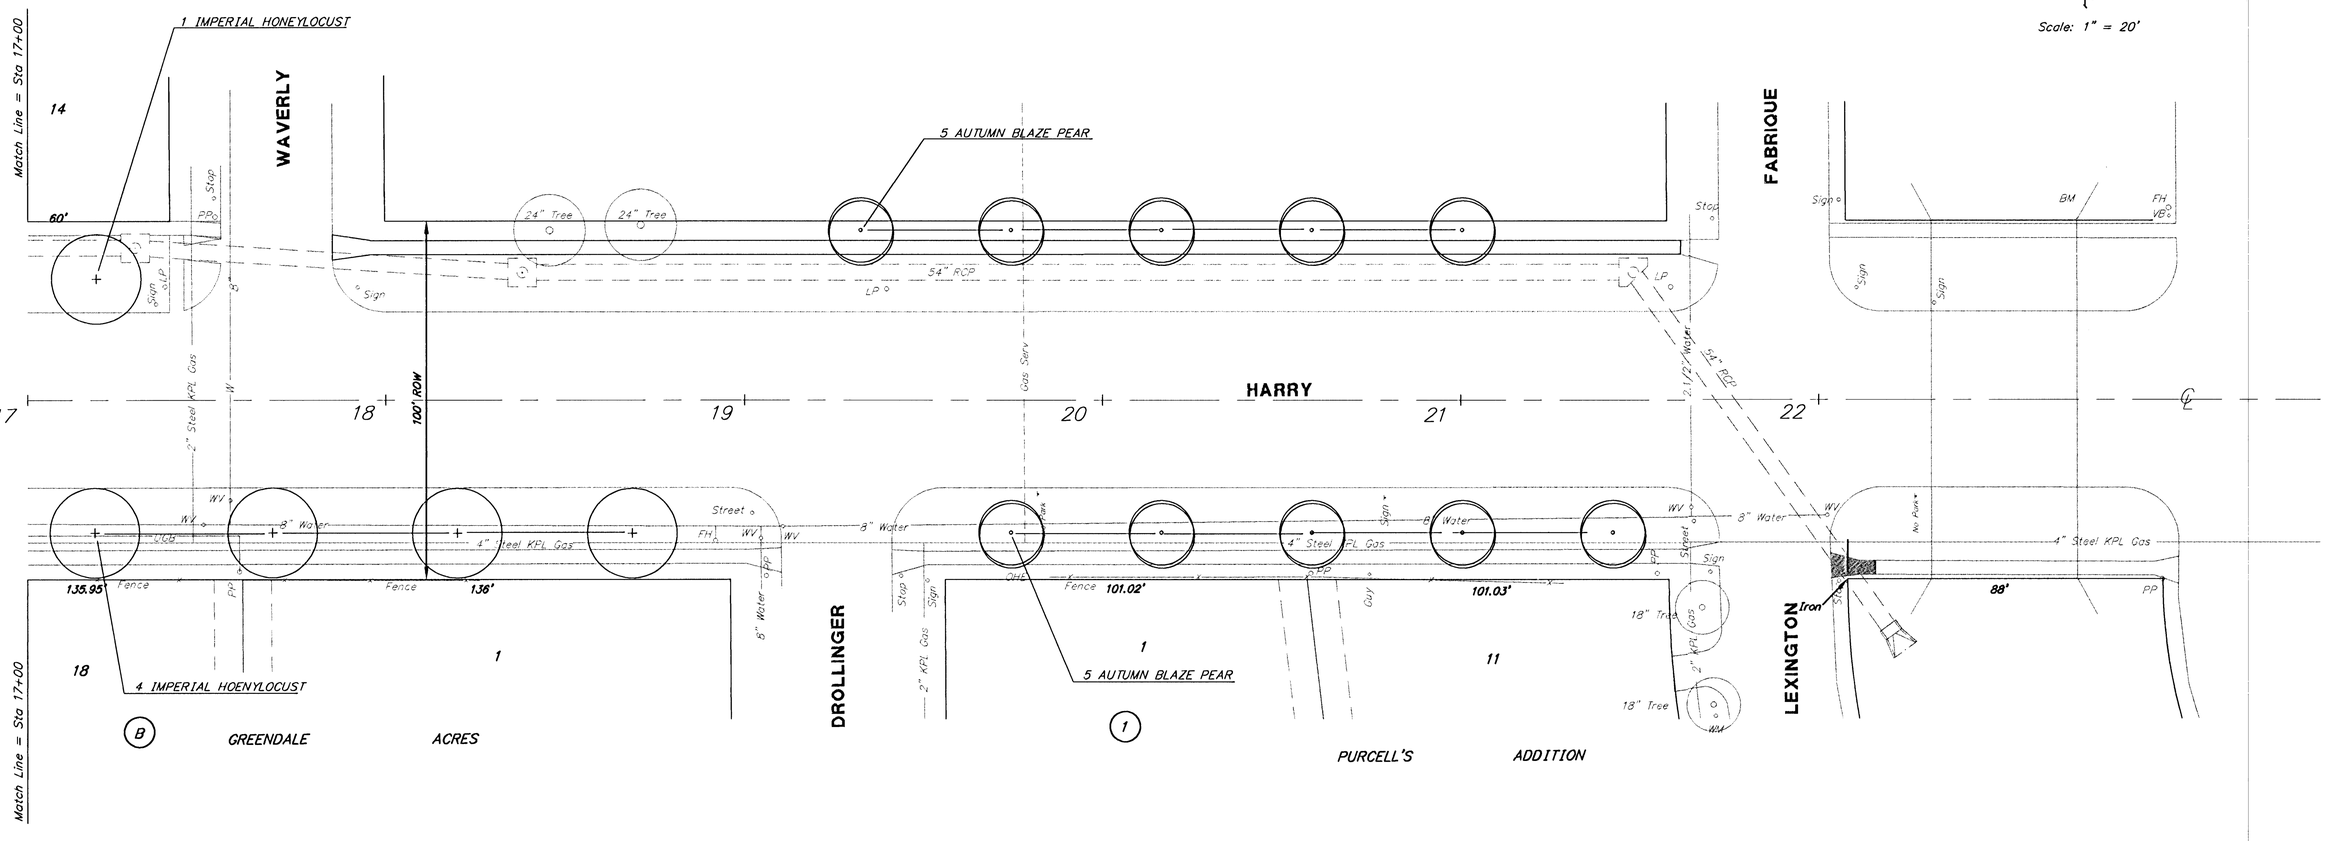

PLANT MATERIAL LOCATIONS

17+19	34' Lt	Imperial Honeylocust
17+19	37' Rt	Imperial Honeylocust
17+69	37' Rt	Imperial Honeylocust
18+19	37' Rt	Imperial Honeylocust
18+69	37' Rt	Imperial Honeylocust
19+32	47' Lt	Autumn Blaze Pear
19+74	47' Lt	Autumn Blaze Pear
19+74	37' Rt	Autumn Blaze Pear
20+16	47' Lt	Autumn Blaze Pear
20+16	37' Rt	Autumn Blaze Pear
20+58	47' Lt	Autumn Blaze Pear
20+58	37' Rt	Autumn Blaze Pear
21+00	47' Lt	Autumn Blaze Pear
21+00	37' Rt	Autumn Blaze Pear
21+42	37' Rt	Autumn Blaze Pear

Note: Stationing based off Centerline.

PLANT MATERIAL SHEET COUNT

–	Prairie Pride Hackberry
–	Oklahoma Redbud
5	Imperial Honeylocust
–	Indian Magic Crabapple
10	Autumn Blaze Pear
–	Lacebark Elm

HARRY & EDGEMOOR IMPROVEMENTS

LANDSCAPE PLANS

BAUGHMAN COMPANY P. A.
ENGINEERING & SURVEYING
316/262-7271 • 315 ELLIS • WICHITA, KANSAS 67211

PROJECT NUMBER
468-82138 & 472-82668

SHEET 36 OF 38

DESIGN	DRAWN	UTIL. CHECK'D	DATE	SCALE
P.J.M.	P.J.M.	T.C.R.	AUG. 3, 1992	1" = 20'