
FHWA REGION NO.	STATE	PROJECT NUMBER	FISCAL YEAR	SHEET NUMBER	TOTAL SHEETS
7	KANSAS	87N-0127-01	1999	12	90

BY	DATE
REFERENCES NOTED	
REFERENCES CHECKED	

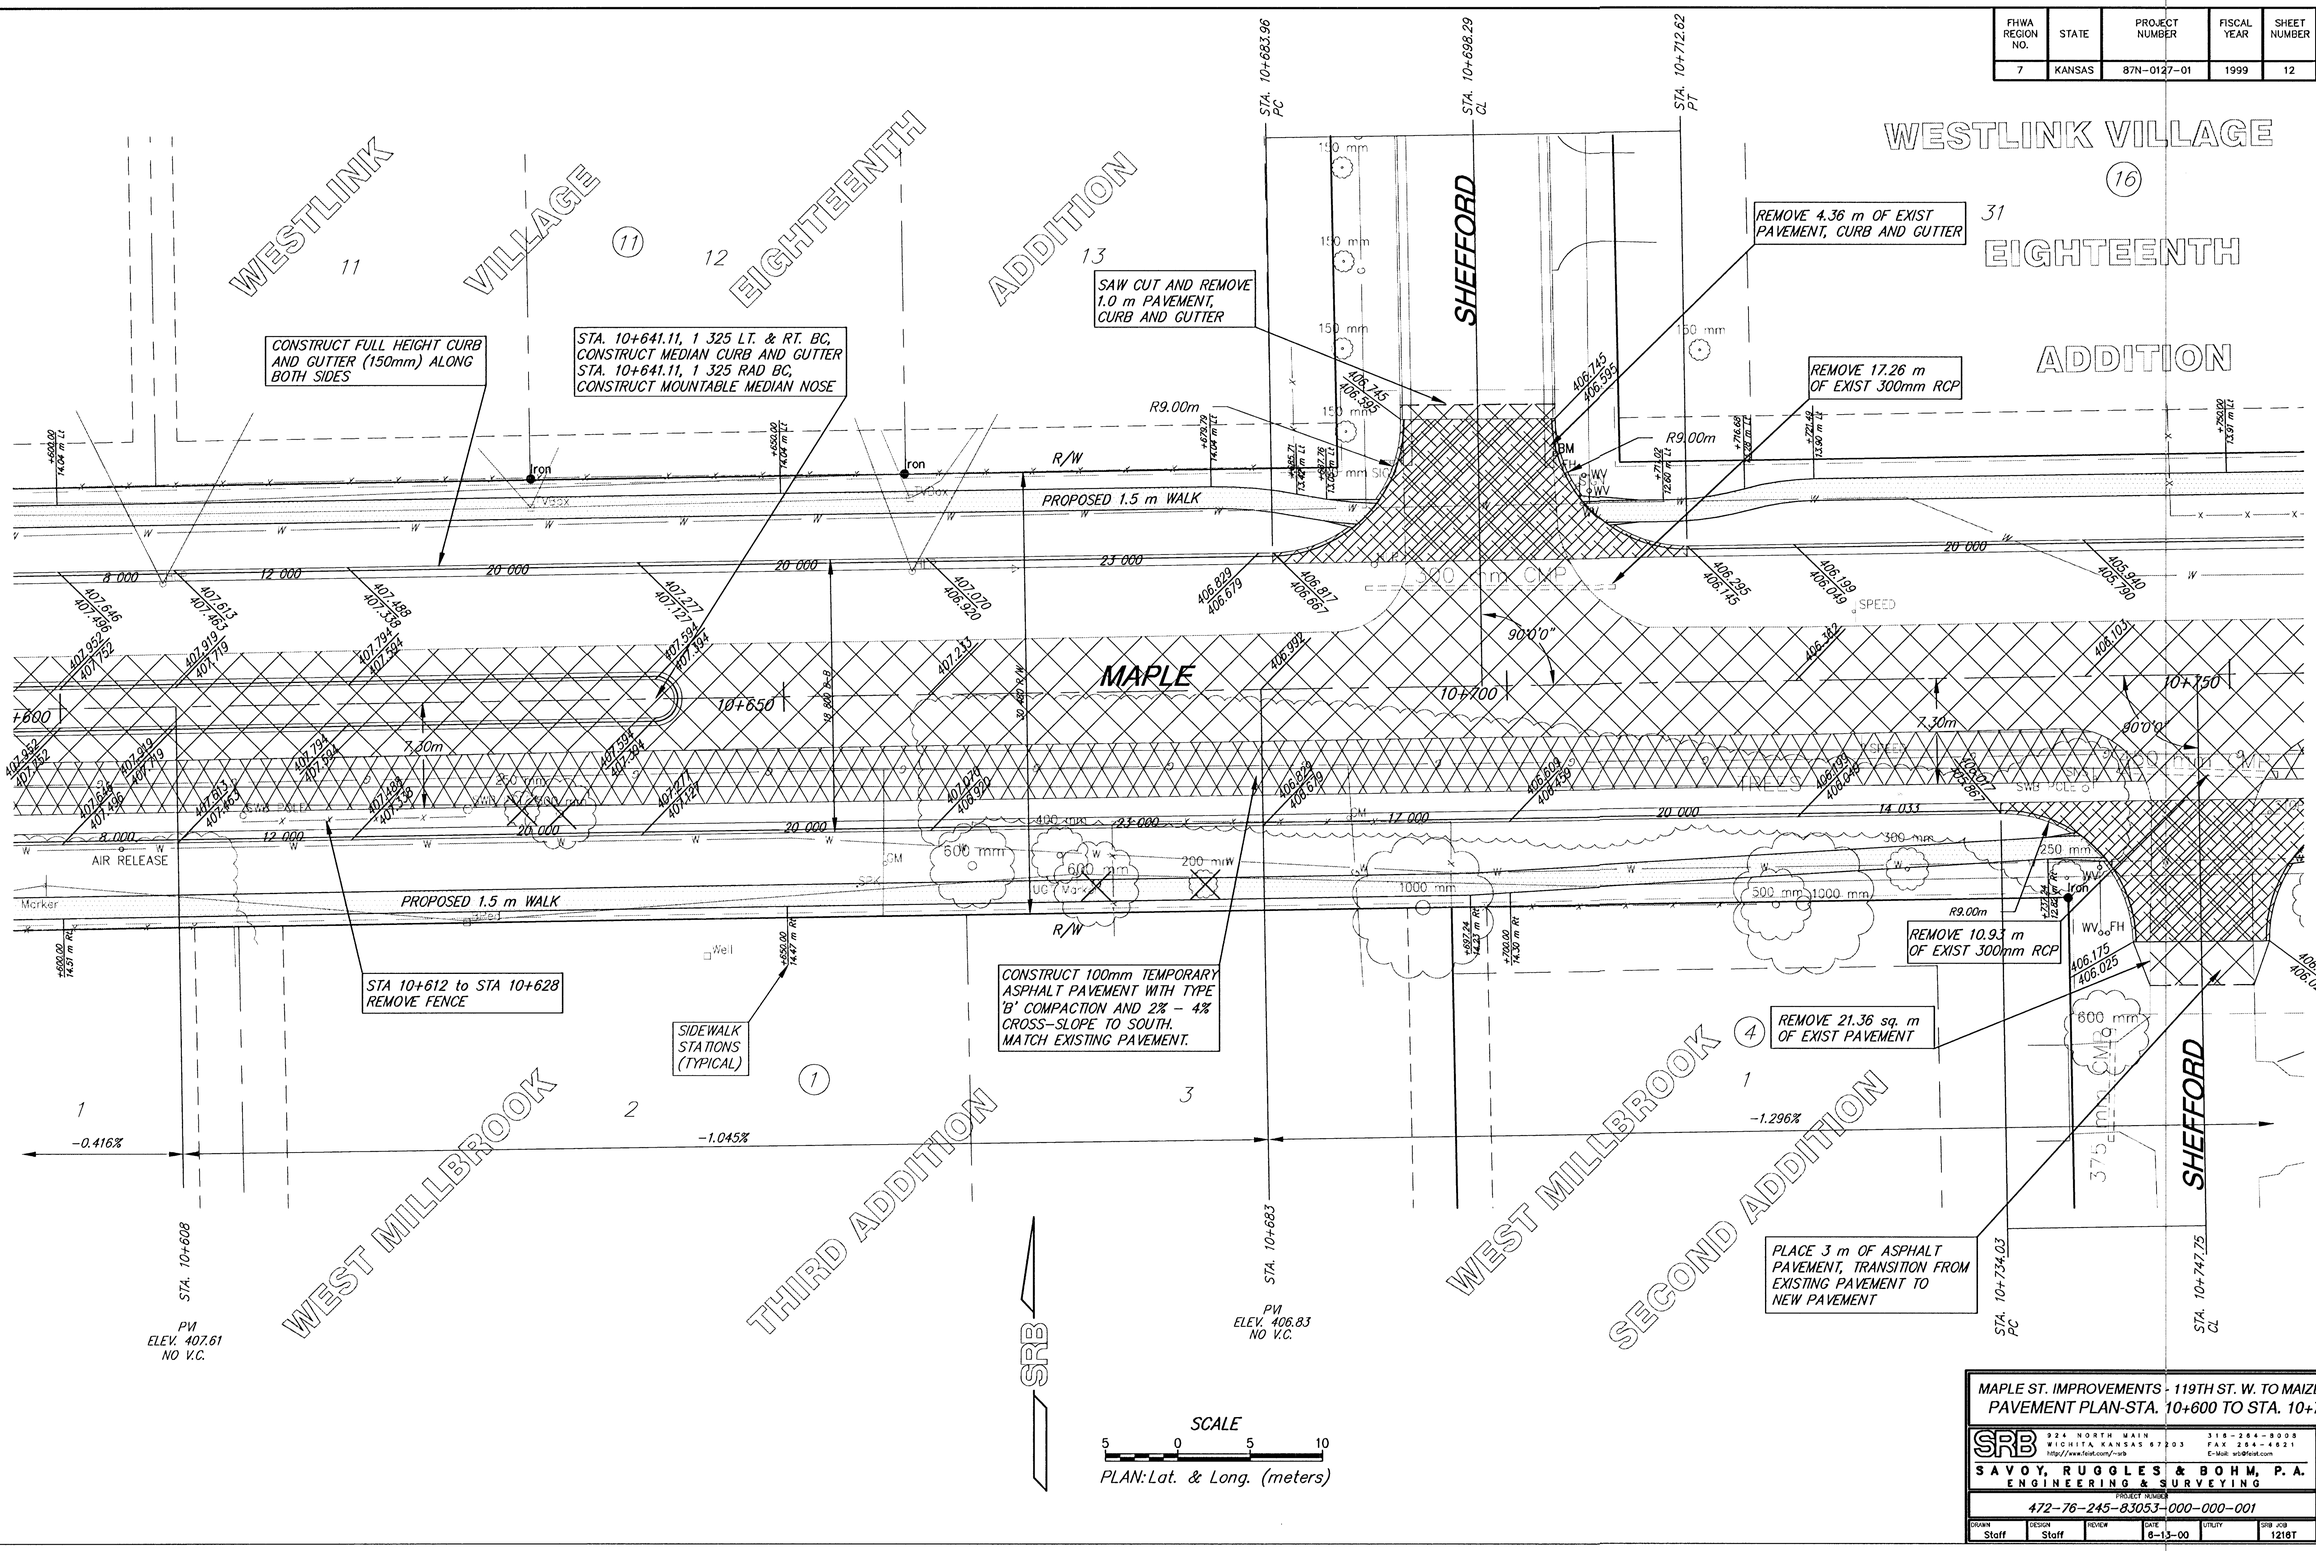

MAPLE ST. IMPROVEMENTS - 119TH ST. W. TO MAIZE RD.
PAVEMENT PLAN-STA. 10+600 TO STA. 10+750

SRB 924 NORTH MAIN WICHITA KANSAS 67203 316-264-8008 FAX 264-4621
http://www.feist.com/~srb E-Mail: srb@feist.com
SAVOY, RUGGLES & BOHM, P.A.
ENGINEERING & SURVEYING

PROJECT NUMBER
472-76-245-83053-000-000-001

DRAWN	DESIGN	REVIEW	DATE	UTILITY	SRB JOB
Staff	Staff		6-13-00		1216T

REVISED

SHEET 12 OF 90 SHEETS