FHWA REGION NO.	STATE	PROJECT NUMBER	FISCAL YEAR	SHEET NUMBER	TOTAL SHEETS
7	KANSAS	87N-0127-01	1999	20	90

	BY	DATE
REFERENCES NOTED		
REFERENCES CHECKED		

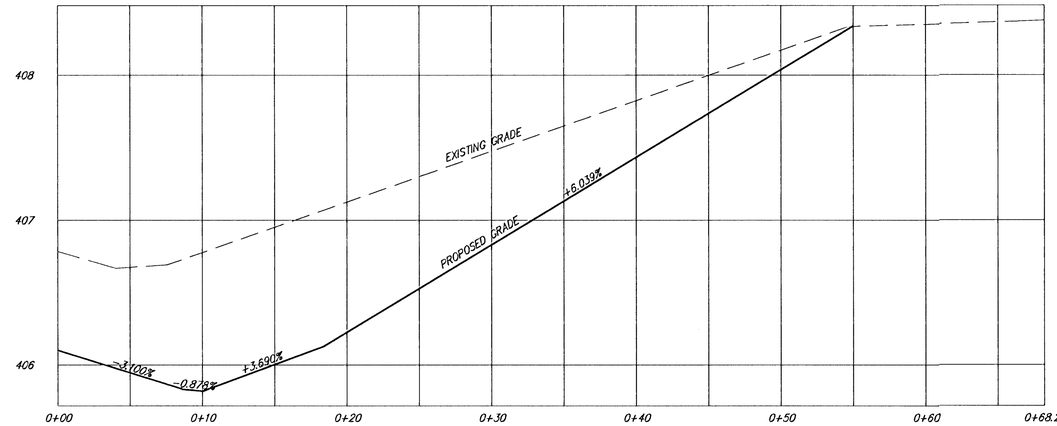

SRB

SCALE

5 0 5 10

PLAN: Lat. & Long. (meters)

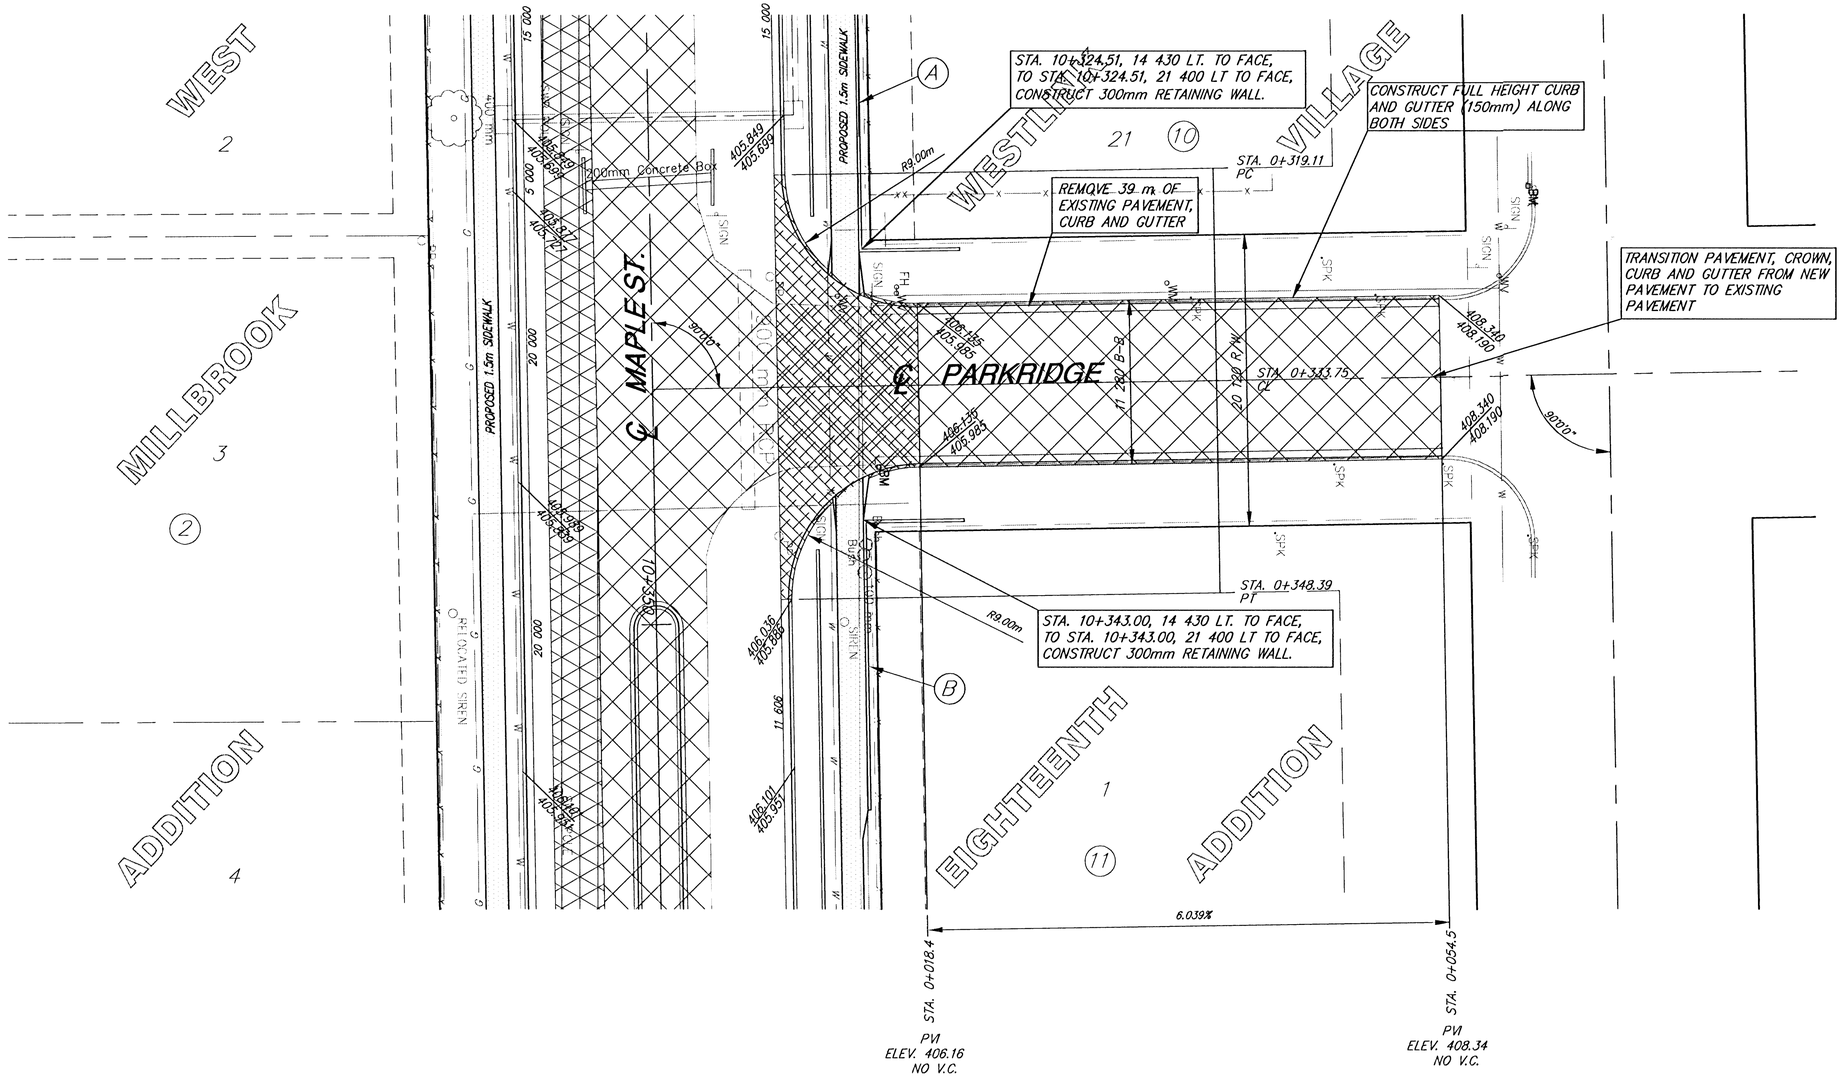

RETAINING WALL ELEVATIONS

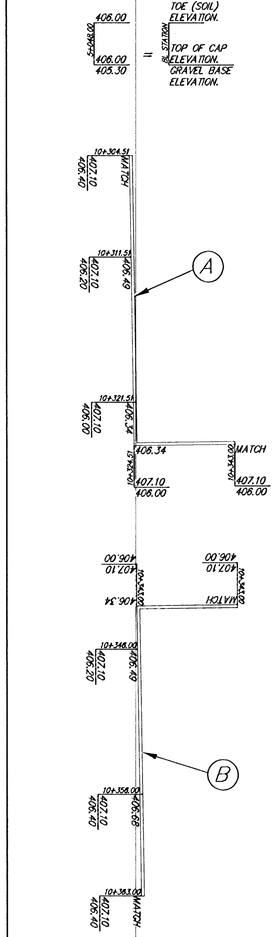

MAPLE ST. IMPROVEMENTS - 119TH ST. W. TO MAIZE RD.
PARKRIDGE STA 0+018.4 TO 0+054.5

SRB
924 NORTH MAIN
WICHITA, KANSAS 67203
http://www.feist.com/~srb
316-264-8005
FAX 264-4621
E-Mail: srb@feist.com
SAVOY, RUGGLES & BOHM, P.A.
ENGINEERING & SURVEYING

PROJECT NUMBER
472-76-245-83053+000-000-001

DRAWN	DESIGN	REVIEW	DATE	UTILITY	SRB JOB
Staff	Staff		6-15-00		1218T

REVISED

DWG. FILE: P15.dwg

20 / 90