FHWA REGION NO.	STATE	PROJECT NUMBER	FISCAL YEAR	SHEET NUMBER	TOTAL SHEETS
7	KANSAS	87N-0127-01	1999	32	90

DATE	BY	
		REFERENCES NOTED
		REFERENCES CHECKED

SRB

SCALE

5 0 5 10

PLAN: Lat. & Long. (meters)


1 0.5 0 0.5


PROFILE: Lat. (meters)

STATION 0+00, LINE 1A = STATION 1+26.54, LINE 1
B.L. STA. 9+988.50, 10 143 LT.

STATION 0+20.70, LINE 1A
B.L. STA. 9+989.04, 30 838 LT.
CONST. TYPE 1 INLET (L=1500mm, W=1600mm)
FLOW IN = 403.661
FLOW OUT = 403.511
TOP ELEV. = 404.880

STATION 0+43.90, LINE 1A
B.L. STA. 10+011.69, 30 426 LT.
CONST. TYPE 1 INLET (L=1500mm, W=1300mm)
FLOW OUT = 403.731
TOP ELEV. = 404.950

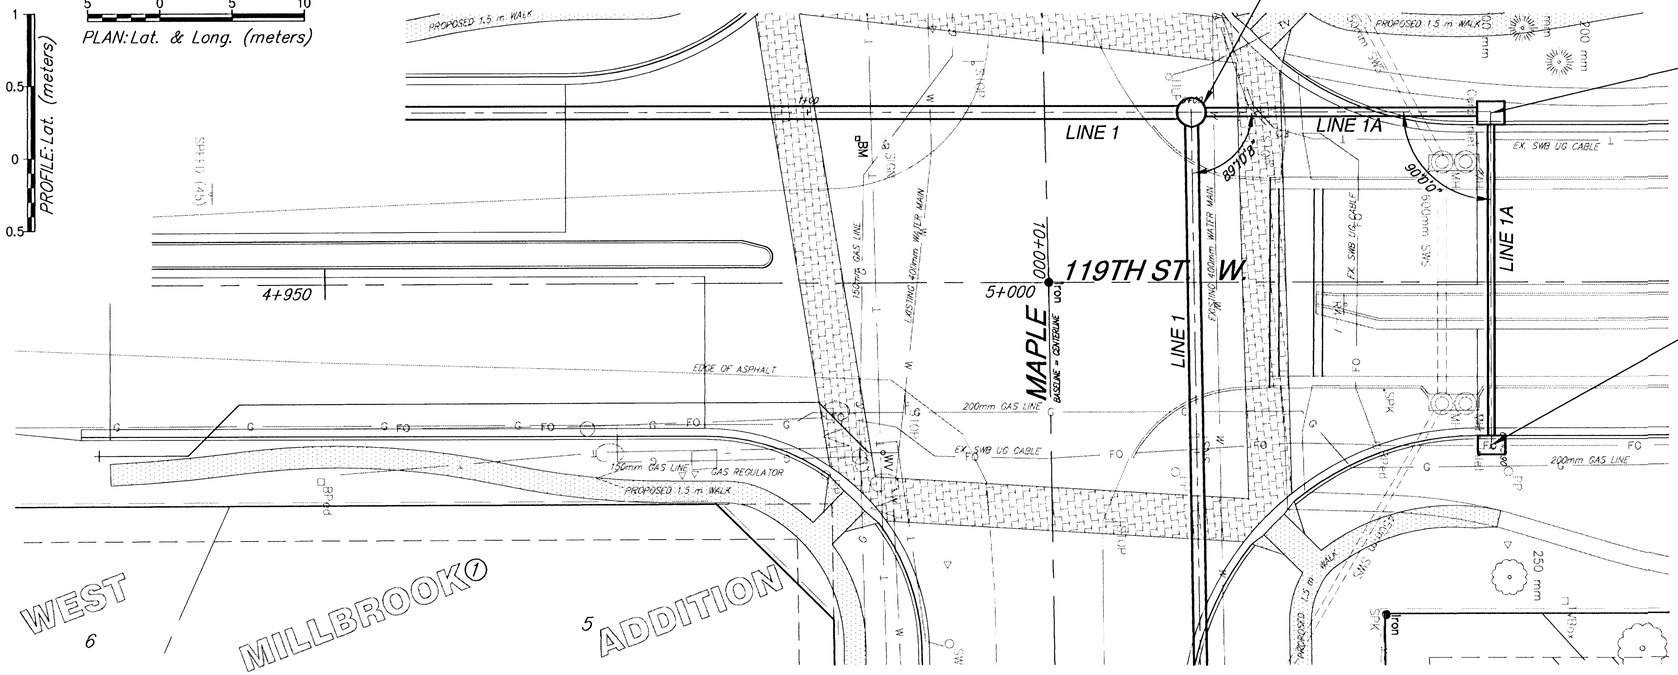

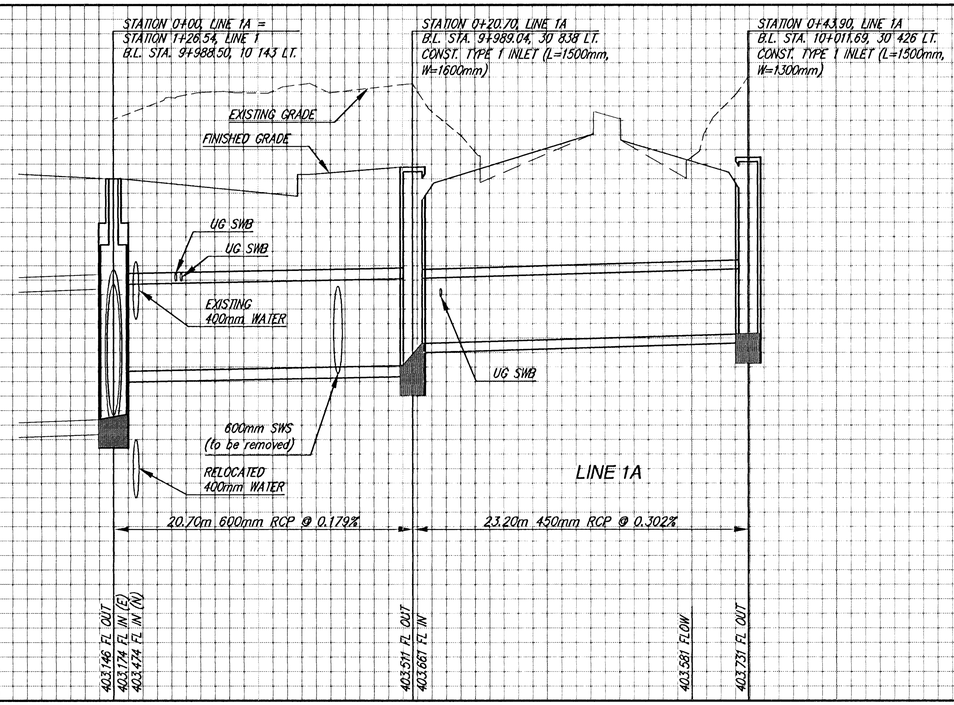

MAPLE ST. IMPROVEMENTS - 119TH ST. W. TO MAIZE RD.
STORM WATER SEWER - LINE 1A

SRB
924 NORTH MAIN
WICHITA KANSAS 67203
316-264-6008
FAX 264-6021
http://www.feist.com/~srb
E-Mail: srb@feist.com

SAVOY, RUGGLES & BOHM, P. A.
ENGINEERING & SURVEYING

PROJECT NUMBER
472-76-245-83053-000-000-001

DRAWN	DESIGN	REVIEW	DATE	UTILITY	SRB JOB
Staff	Staff		6-28-00		1216T

REVISED

CONTROL SHEET 32 90