FHWA REGION NO.	STATE	PROJECT NUMBER	FISCAL YEAR	SHEET NUMBER	TOTAL SHEETS
7	KANSAS	87N-0127-01	1999	54	90


BY	DATE
REFERENCES NOTED	
REFERENCES CHECKED	

SRB

SCALE

10 0 10 20

PLAN: Lat. & Long. (meters)

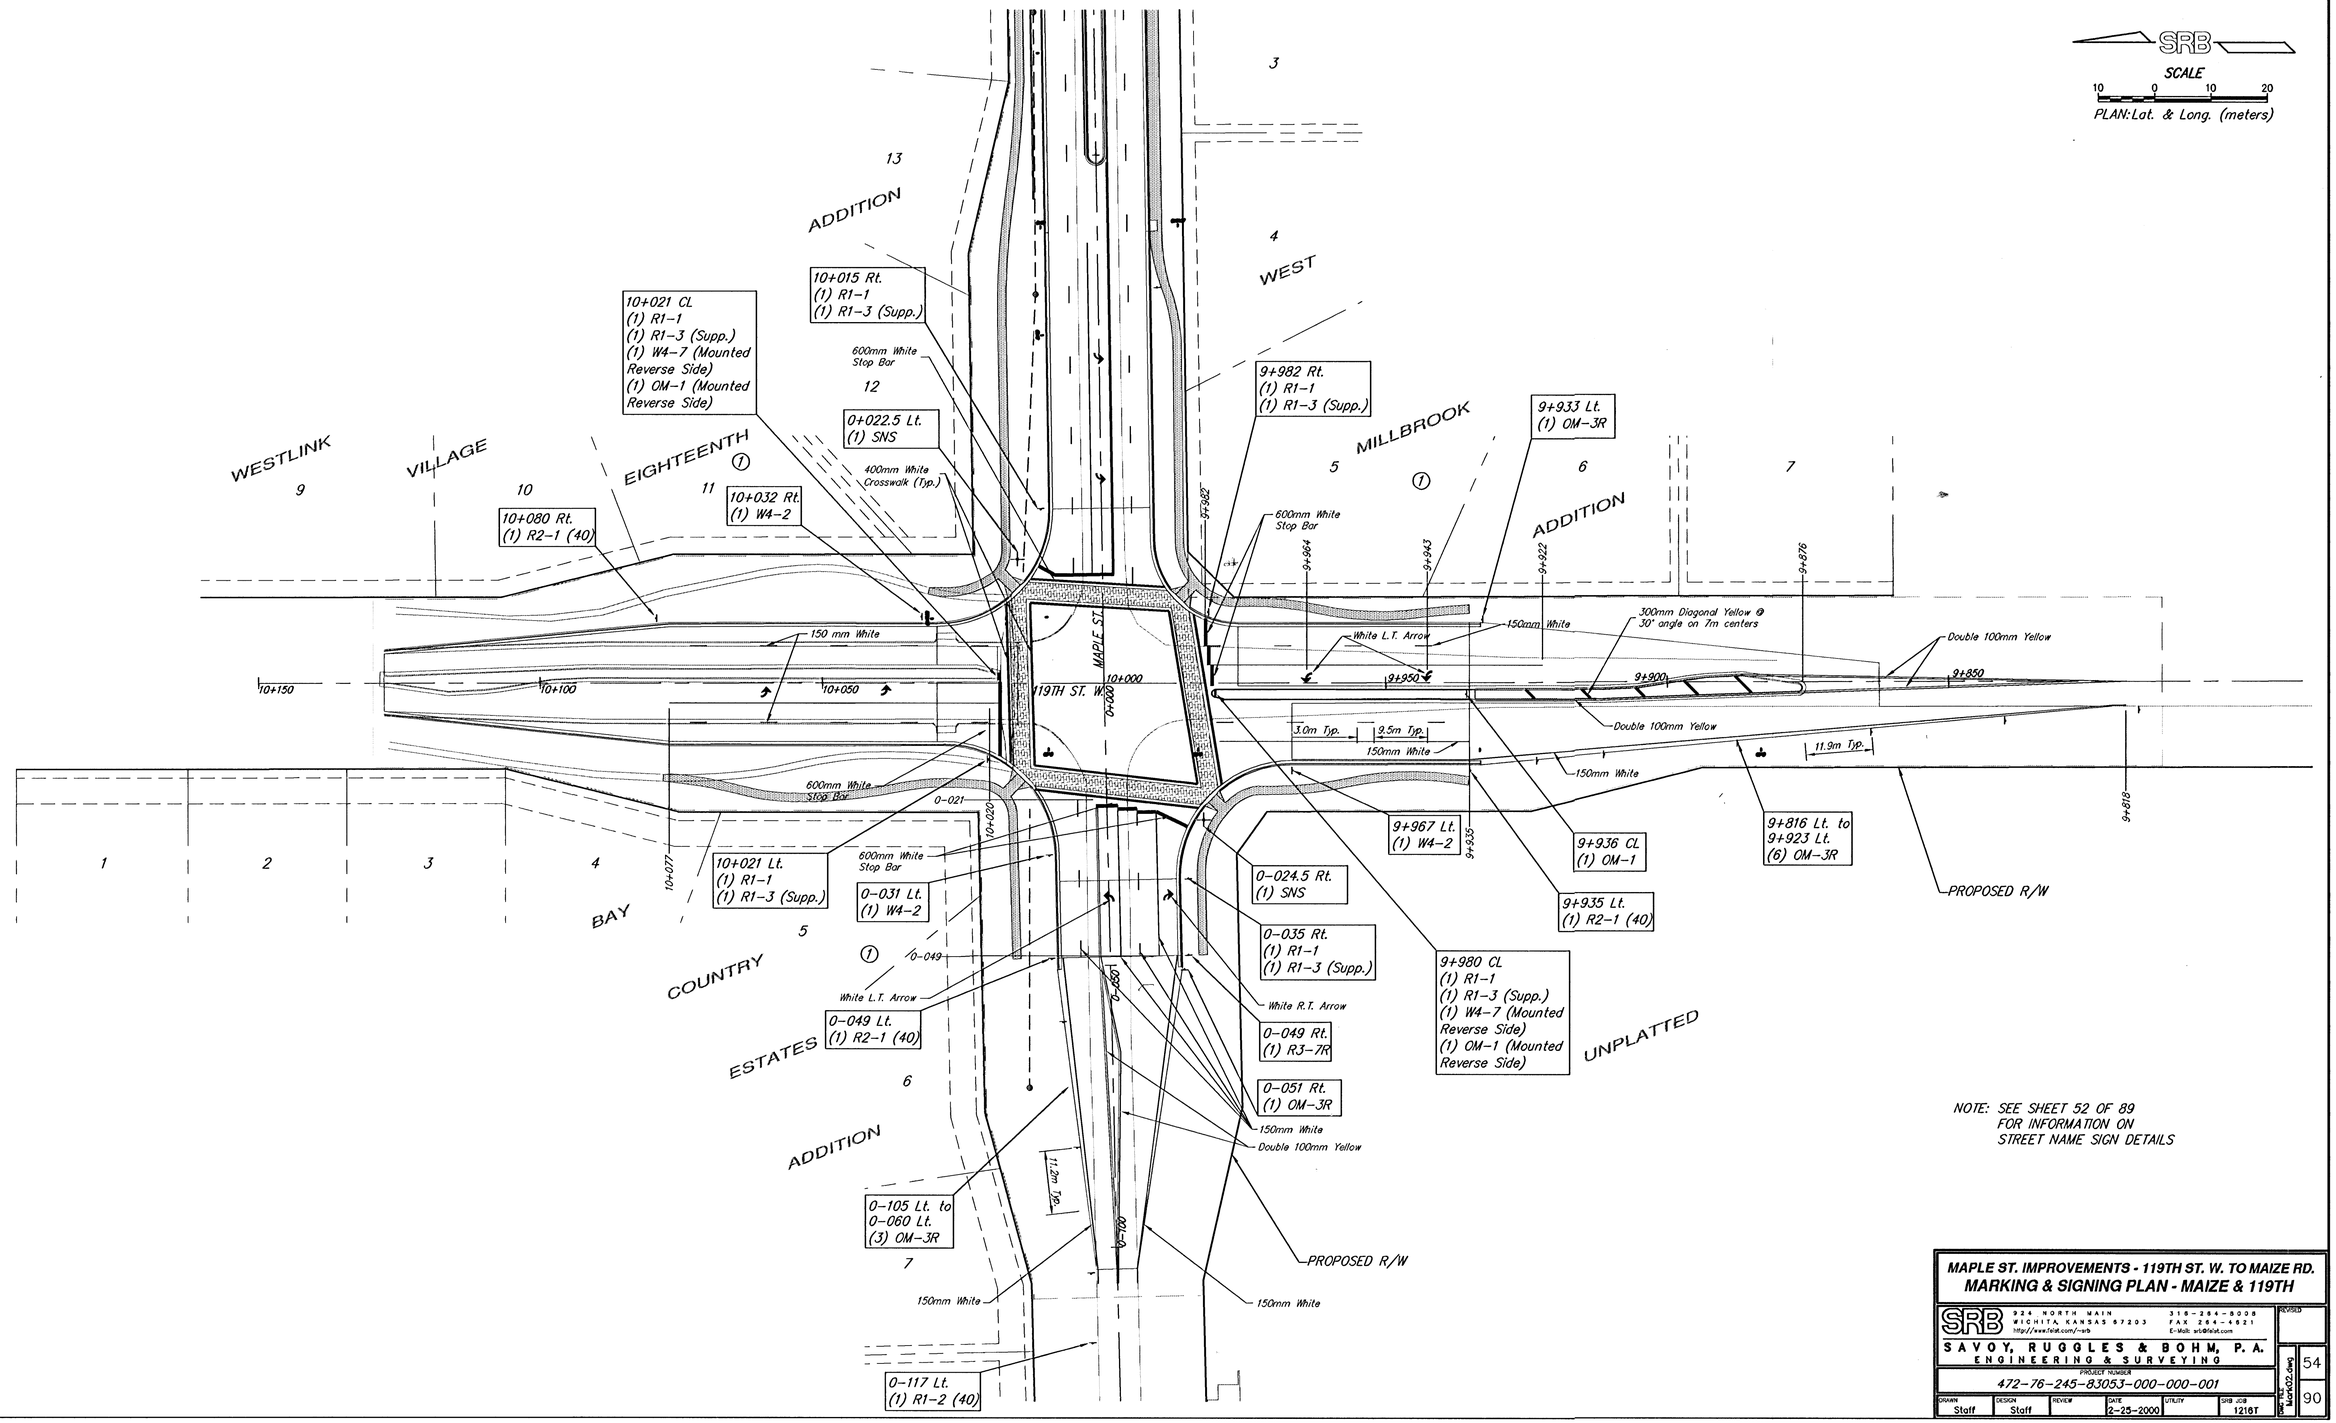

NOTE: SEE SHEET 52 OF 89 FOR INFORMATION ON STREET NAME SIGN DETAILS

MAPLE ST. IMPROVEMENTS - 119TH ST. W. TO MAIZE RD.
MARKING & SIGNING PLAN - MAIZE & 119TH

SRB
924 NORTH MAIN
WICHITA, KANSAS 67203
316-264-8008
FAX 264-4621
http://www.feist.com/~srb
E-Mail: srb@feist.com

SAVOY, RUGGLES & BOHM, P.A.
ENGINEERING & SURVEYING

PROJECT NUMBER
472-76-245-83053-000-000-001

DRAWN	DESIGN	REVIEW	DATE	UTILITY	SRB JOB
Staff	Staff		2-25-2000		1218T

REVISED

DGN FILE: MAP54-02.dgn

54
90