
FHWA REGION NO.	STATE	PROJECT NUMBER	FISCAL YEAR	SHEET NUMBER	TOTAL SHEETS
7	KANSAS	87N-0127-01	1999	74	90

BY	DATE
REFERENCES NOTED	
REFERENCES CHECKED	

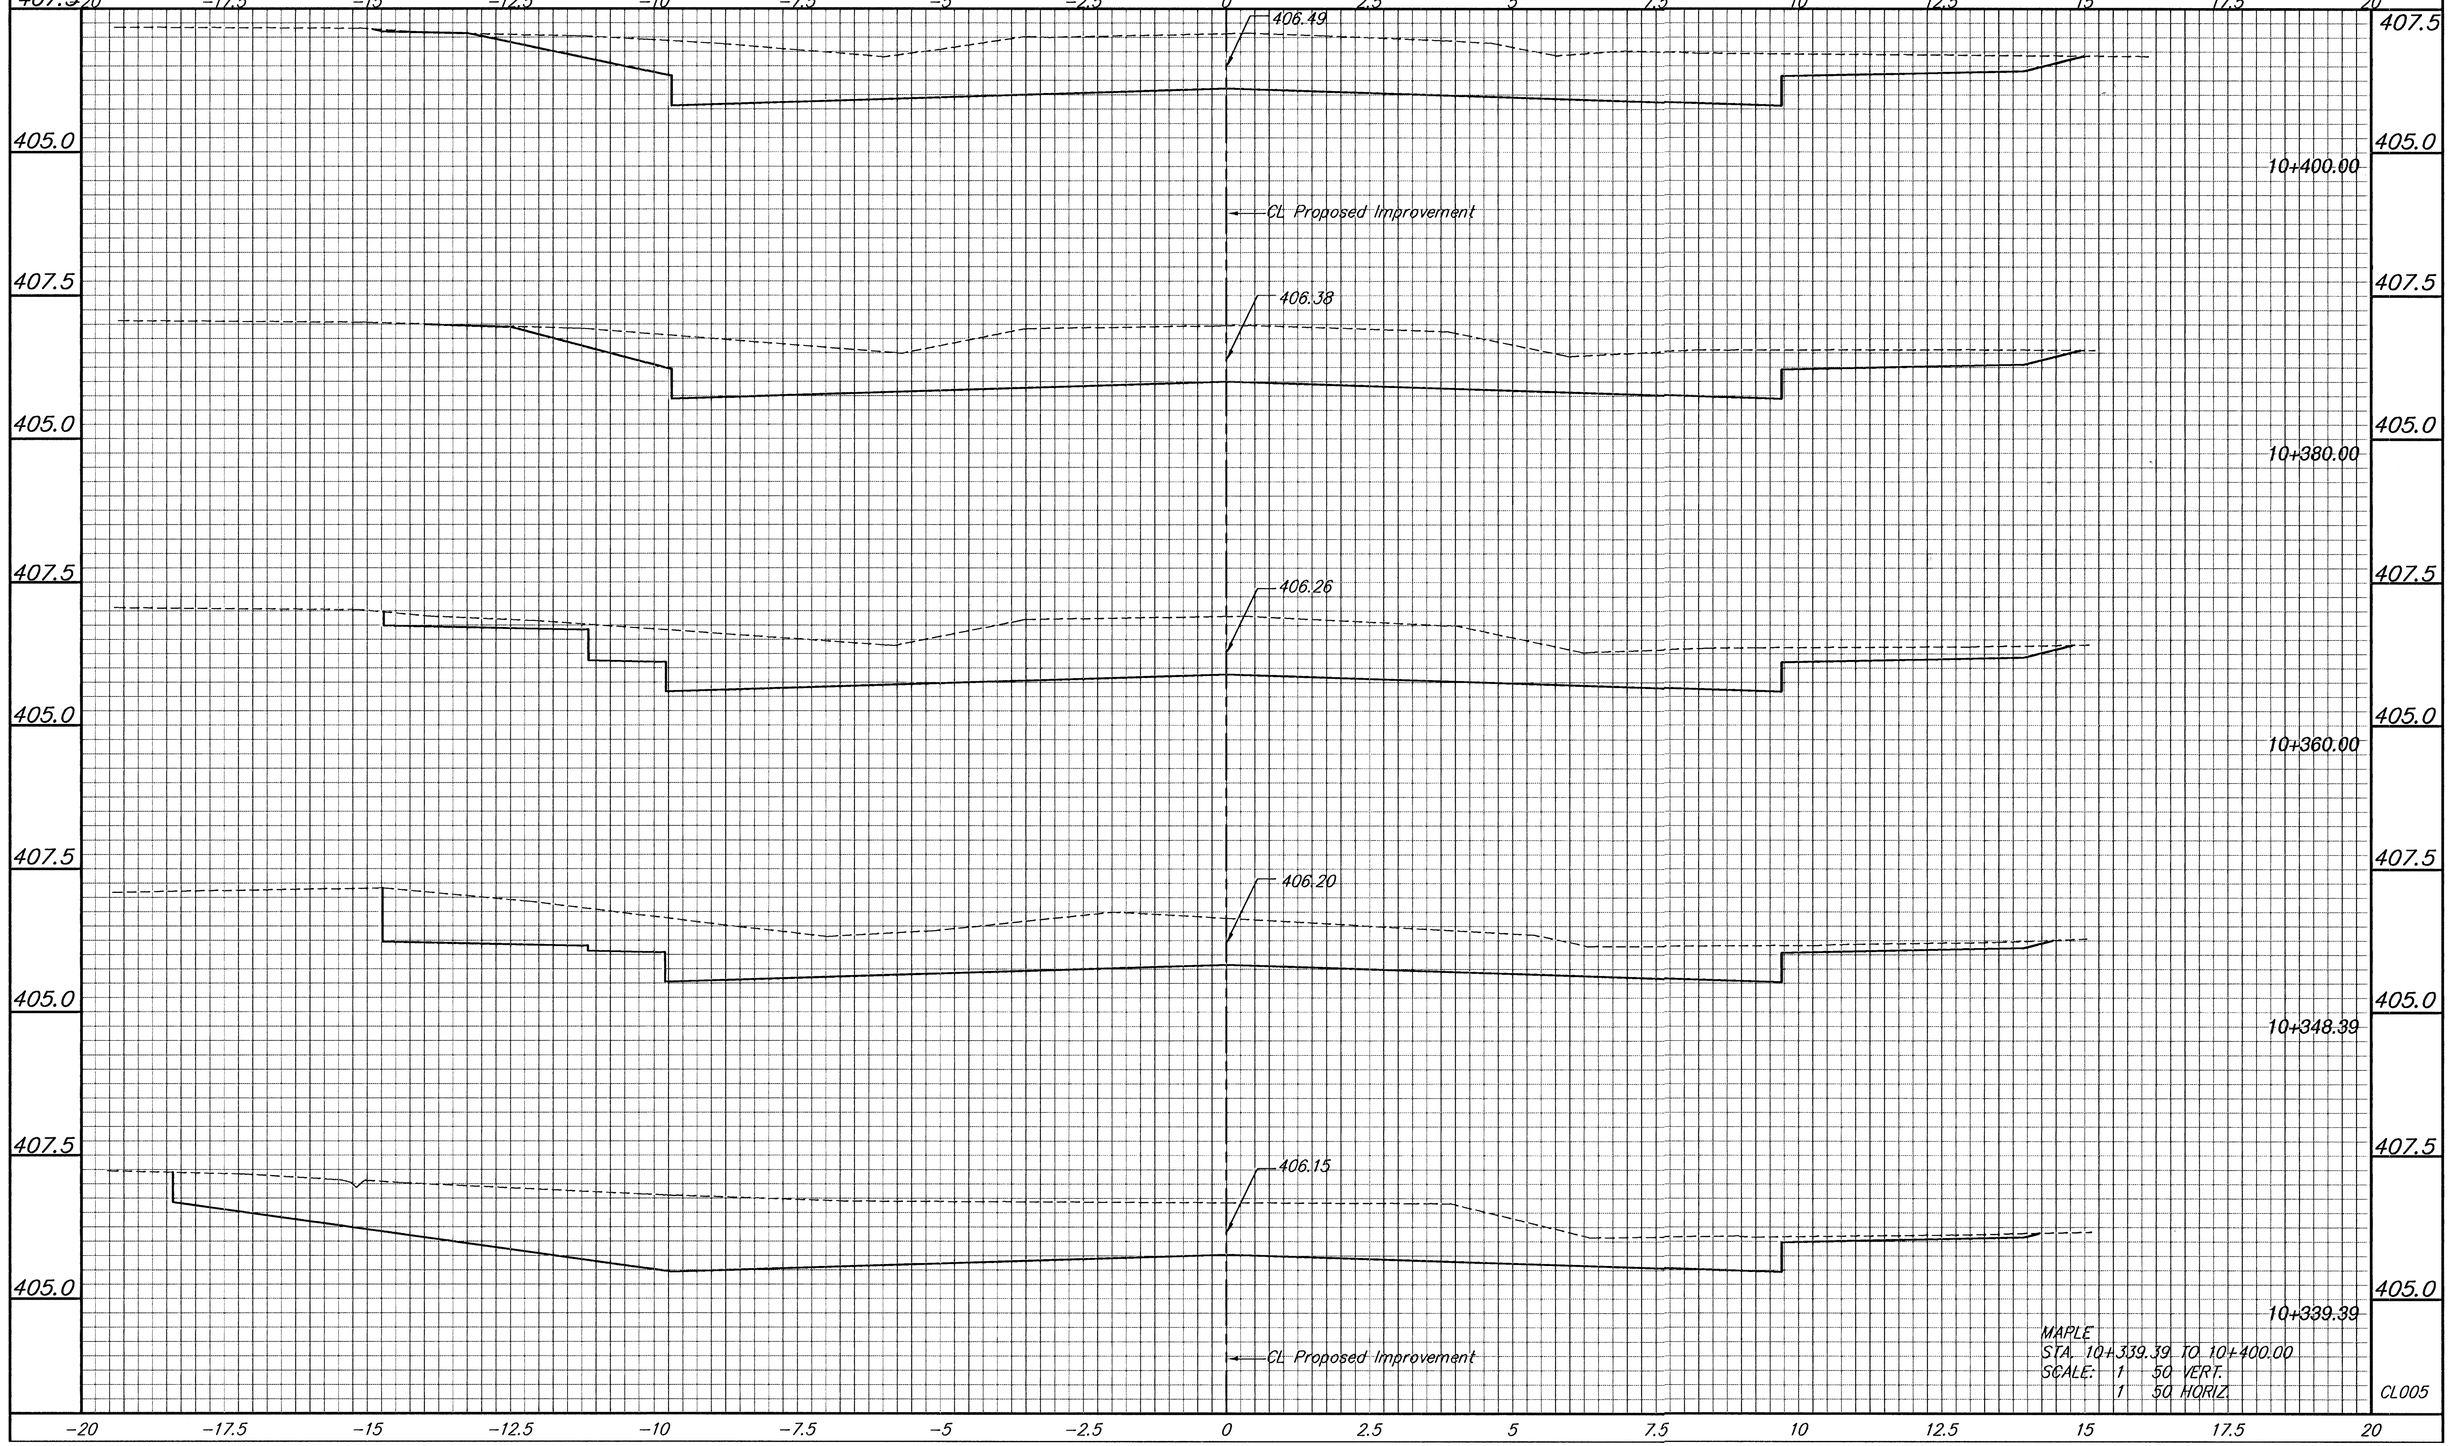

MAPLE
STA. 10+339.39 TO 10+400.00
SCALE: 1 50 VERT.
1 50 HORIZ.

CL005