
P.O.T. #5 Sta. 13+00.23
1. 1/2ø Bar and Cap

P.O.T. #6 Sta. 11+56.60
1. 1/2" ø Bar and Cap
2. PK Nail in North End of Expansion Joint in Exist. Sidewalk 19.45 N.E.
3. PK Nail in North End of Expansion Joint in Exist. Sidewalk 31.9 W.
4. South Edge of Sidewalk 5.4 S.

P.O.T. #7 Sta. 10+00.00
1. 1/2" ø Bar and Cap on South side Cowskin Creek
2. 8" Tree 12.0 S.E.
3. 8" Tree 9.0 N.E.
4. 10" Tree 17.0 N.W.

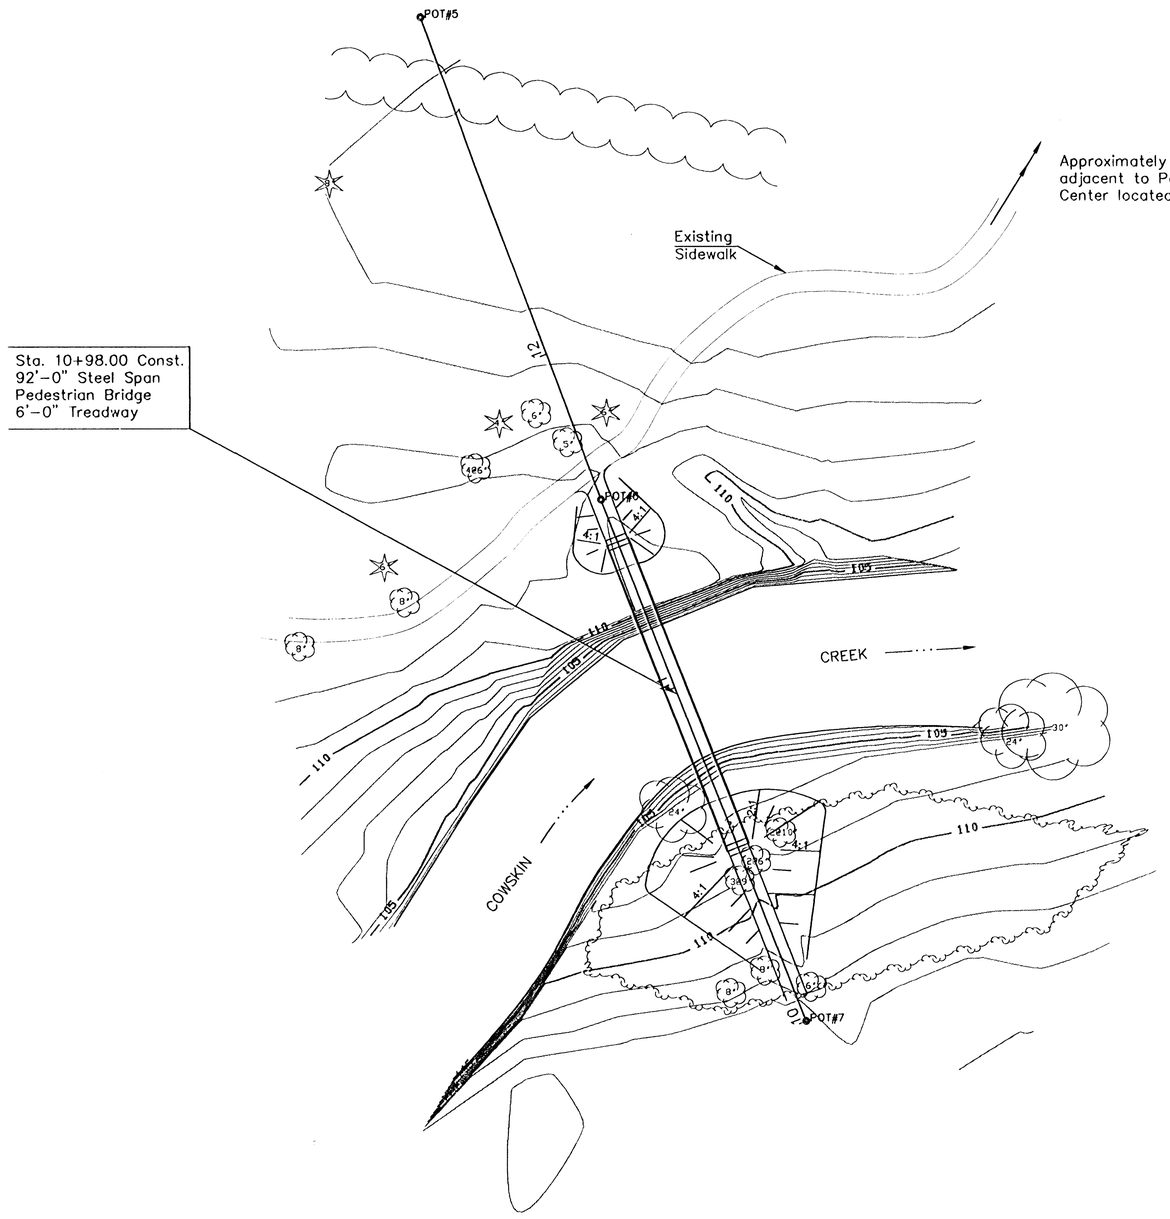

SCALE: 1"=20'
0 10 20 40

MID-KANSAS ENGINEERING
CONSULTANTS, INC.
411 N. WEBB ROAD
WICHITA, KS. 67206
316-684-9600

PAWNEE PRAIRIE PARK
PROJECT NAME

CONTOUR MAP
SHEET TITLE

KJS	ADL, KLH	KJS
DESIGN BY:	DRAWN BY:	CHECKED BY:
3-29-95	94146-113	2 / 4
DATE	JOB NO.	SHEET/OF