

PROJECT NO.	YEAR	SHEET NO.	TOTAL SHEETS
618-34	1998	4	169

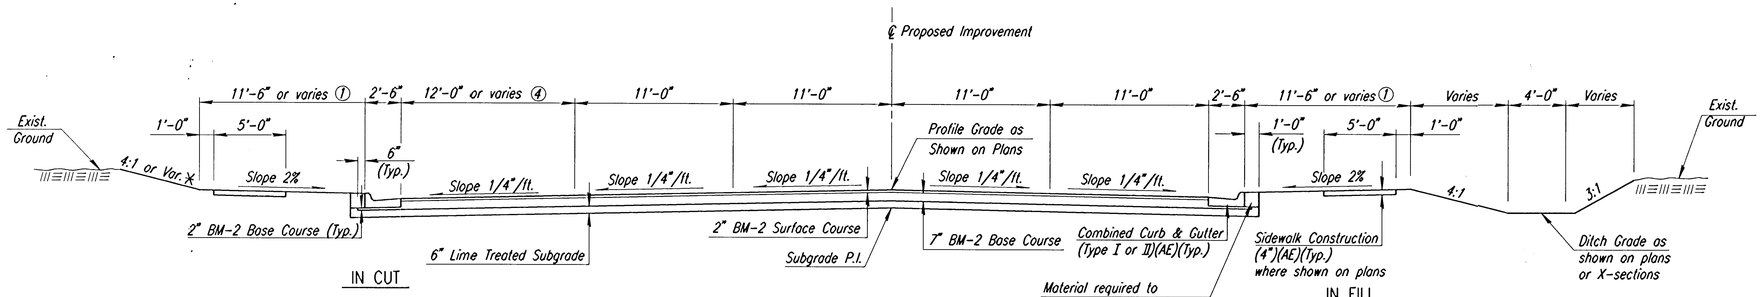


TYPICAL SECTION

Central Sta. 38+47 to Sta. 76+10.54

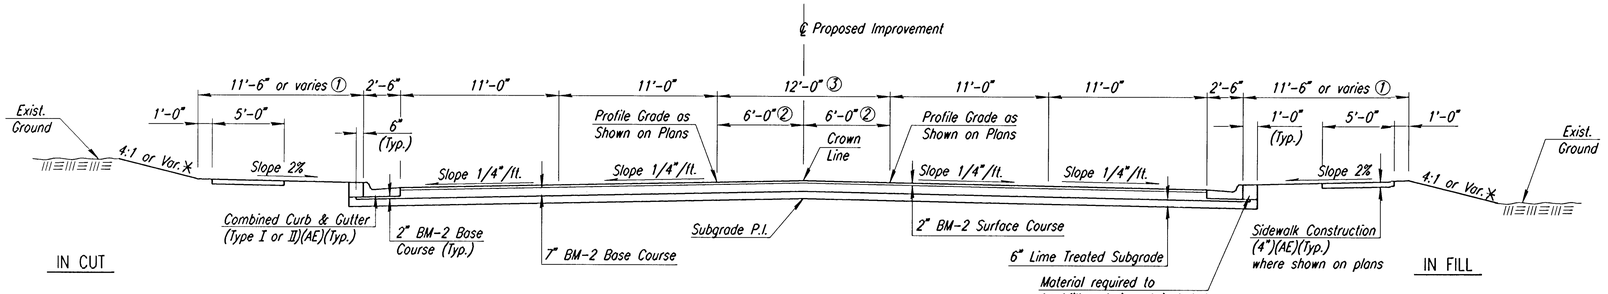


TYPICAL SECTION

Central Sta. 76+10.54 to Sta. 81+83

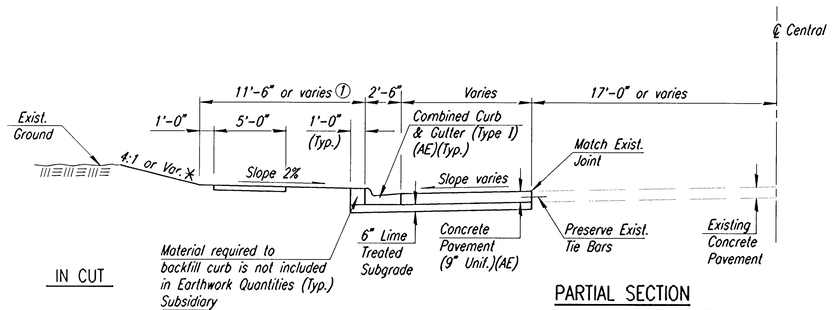

PARTIAL SECTION

Central Sta. 81+83 to Sta. 82+70 Lt.
Central Sta. 81+83 to Sta. 82+81 Rt.

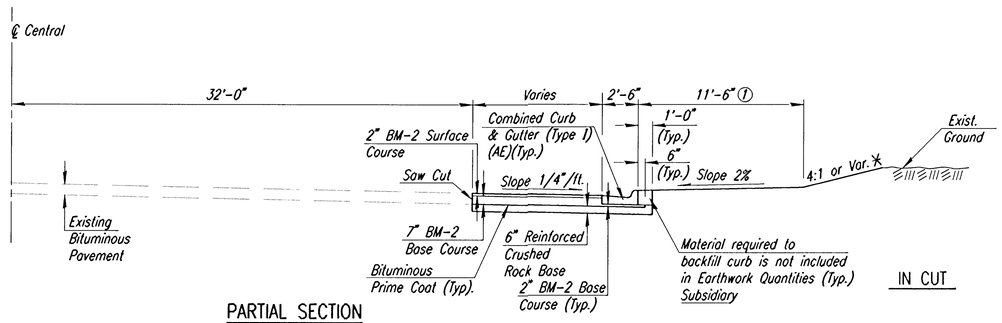

PARTIAL SECTION

Central Sta. 26+10 ± to Sta. 28+39.18 Rt.

Note : See plans for variations in the horizontal dimensions.

See Sheet No. 2 for Foundation Treatment and Compaction Diagram.

Note: 7" BM-2 Base Course to be paid for as 2" BM-2 Base Course and 5" BM-2 Base Course.

① See Plan and X-sections for variations.

② Varies from 0' @ Sta. 76+10.54 to 6' @ Sta. 78+50.54.

③ Varies from 0' @ Sta. 76+10.54 to 12' @ Sta. 78+50.54.

④ Varies from 12'-0" @ Sta. 40+23.90 to 0' @ Sta. 41+07.90.

✕ See Cross Sections for variations.

No.	Revisions	By	Date
1			

SEDGWICK COUNTY BUREAU OF PUBLIC SERVICES

TYPICAL SECTIONS
CENTRAL AVENUE

PROJECT NO. 618-34 SEDGWICK COUNTY

PROFESSIONAL ENGINEERING CONSULTANTS, P.A.
ENGINEERS
WICHITA, KANSAS

Designed by	JPS	Checked by	WDH	
Drawn by	MAF	Date	JULY 1997	Job No. 95297-2

i:/1995/95297/002/typcentr.dgn 2 of 2
Drawn by: bjs/maf
Plotted by: DJW 11-20-97