

PROJECT NO.	YEAR	SHEET NO.	TOTAL SHEETS
618-34	1998	5	169

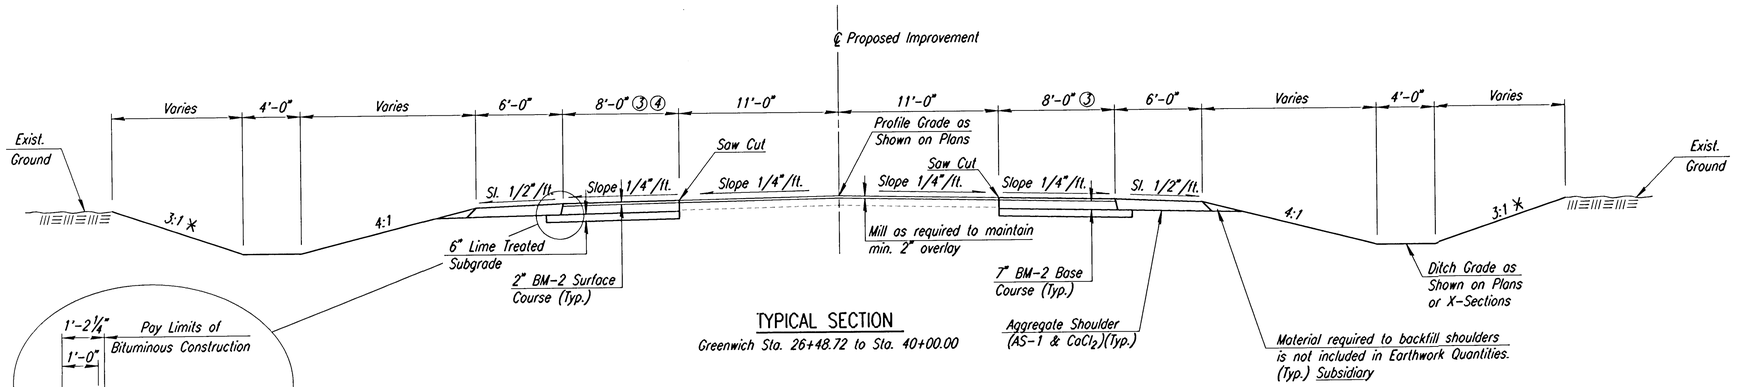


BITUMINOUS PAVEMENT EDGE DETAIL (TYP.)


TYPICAL SECTION
Greenwich Sta. 26+48.72 to Sta. 40+00.00

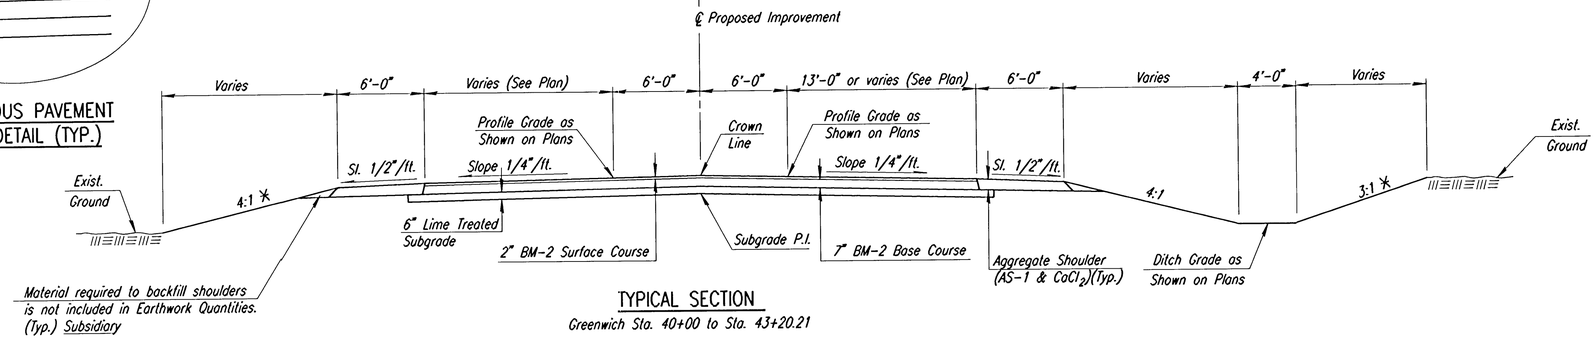

TYPICAL SECTION
Greenwich Sta. 40+00 to Sta. 43+20.21

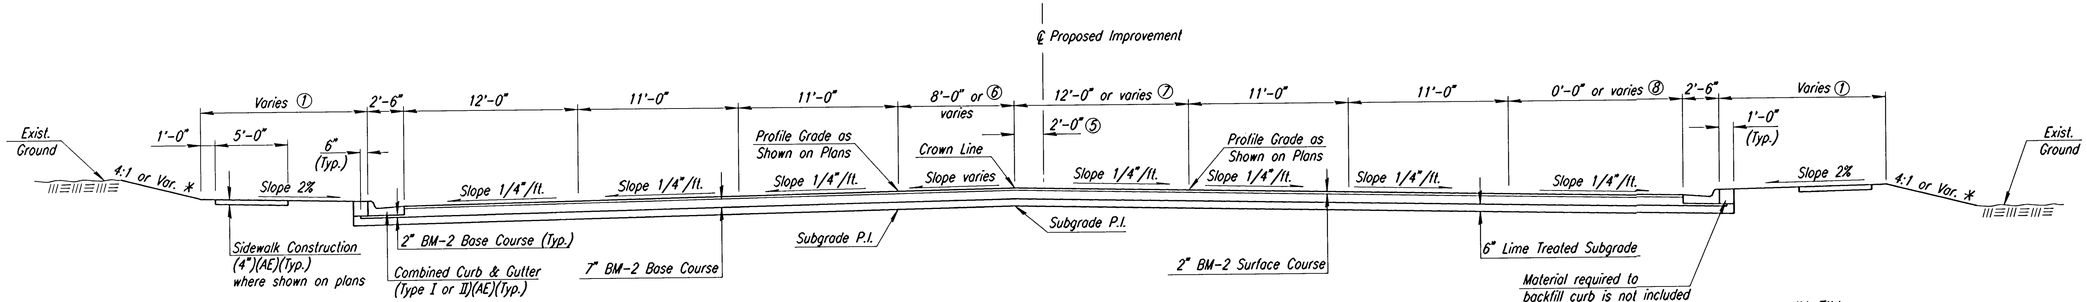

TYPICAL SECTION
Greenwich Sta. 43+20.21 to Sta. 47+95

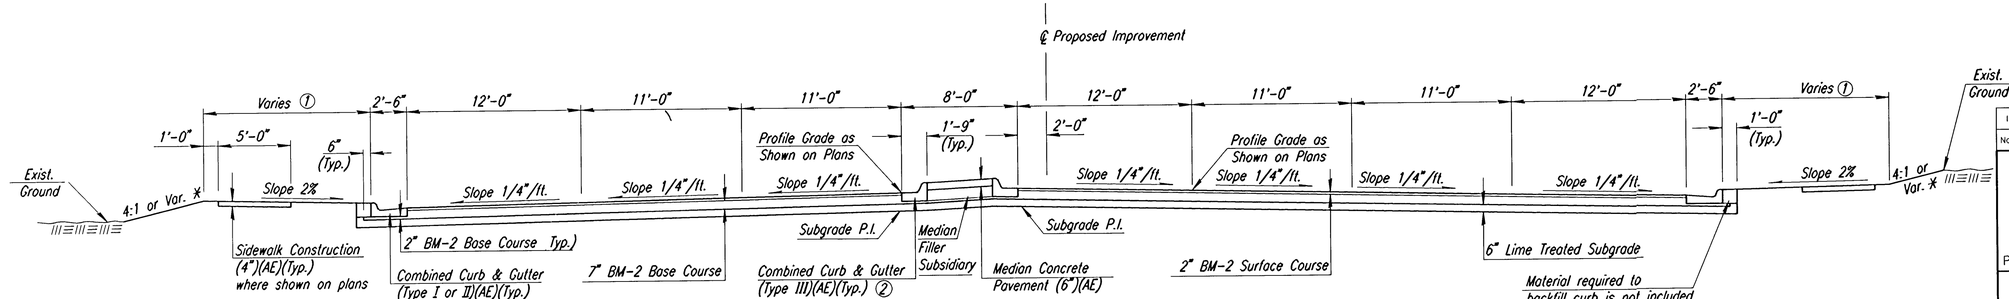

TYPICAL SECTION
Greenwich Sta. 47+95 to Sta. 48+76

Note : See plans for variations in the horizontal dimensions.

See Sheet No. 2 for Foundation Treatment and Compaction Diagram.

Note: 7" BM-2 Base Course to be paid for as 2" BM-2 Base Course and 5" BM-2 Base Course.

① See Plan and X-sections for variations.

② See Plan for locations where Combined Curb & Gutter (Type III)(Special) is specified.

③ Varies from 2' @ Sta. 26+48.72 to 8' @ Sta. 28+88.72.

④ Varies from Sta. 38+10.18 to Sta. 40+00. (See Plan).

⑤ Varies from 0' @ Sta. 43+93 to 2' @ Sta. 45+53.

⑥ Varies from 6' @ Sta. 43+93 to 8' @ Sta. 45+53.

⑦ Varies from 6' @ Sta. 43+93 to 12' @ Sta. 45+53.

⑧ Varies from 0' @ Sta. 46+66 to 12' @ Sta. 47+50.

* See Cross Sections for variations.

No.	Revisions	By	Date
1			

SEDGWICK COUNTY BUREAU OF PUBLIC SERVICES

TYPICAL SECTIONS
GREENWICH ROAD

PROJECT NO. 618-34 SEDGWICK COUNTY

PROFESSIONAL ENGINEERING CONSULTANTS, P.A.
ENGINEERS
WICHITA, KANSAS

Designed by	RCH	Checked by	WDH
Drawn by	MAF	Date JULY 1997	Job No. 95297-2

5

I:/1995/95297/002/typgreen.dgn 1 of 2
Drawn by: maf
Plotted by: DJW 11-25-97