PROJECT NO.	YEAR	SHEET NO.	TOTAL SHEETS
618-34	1998	31	169

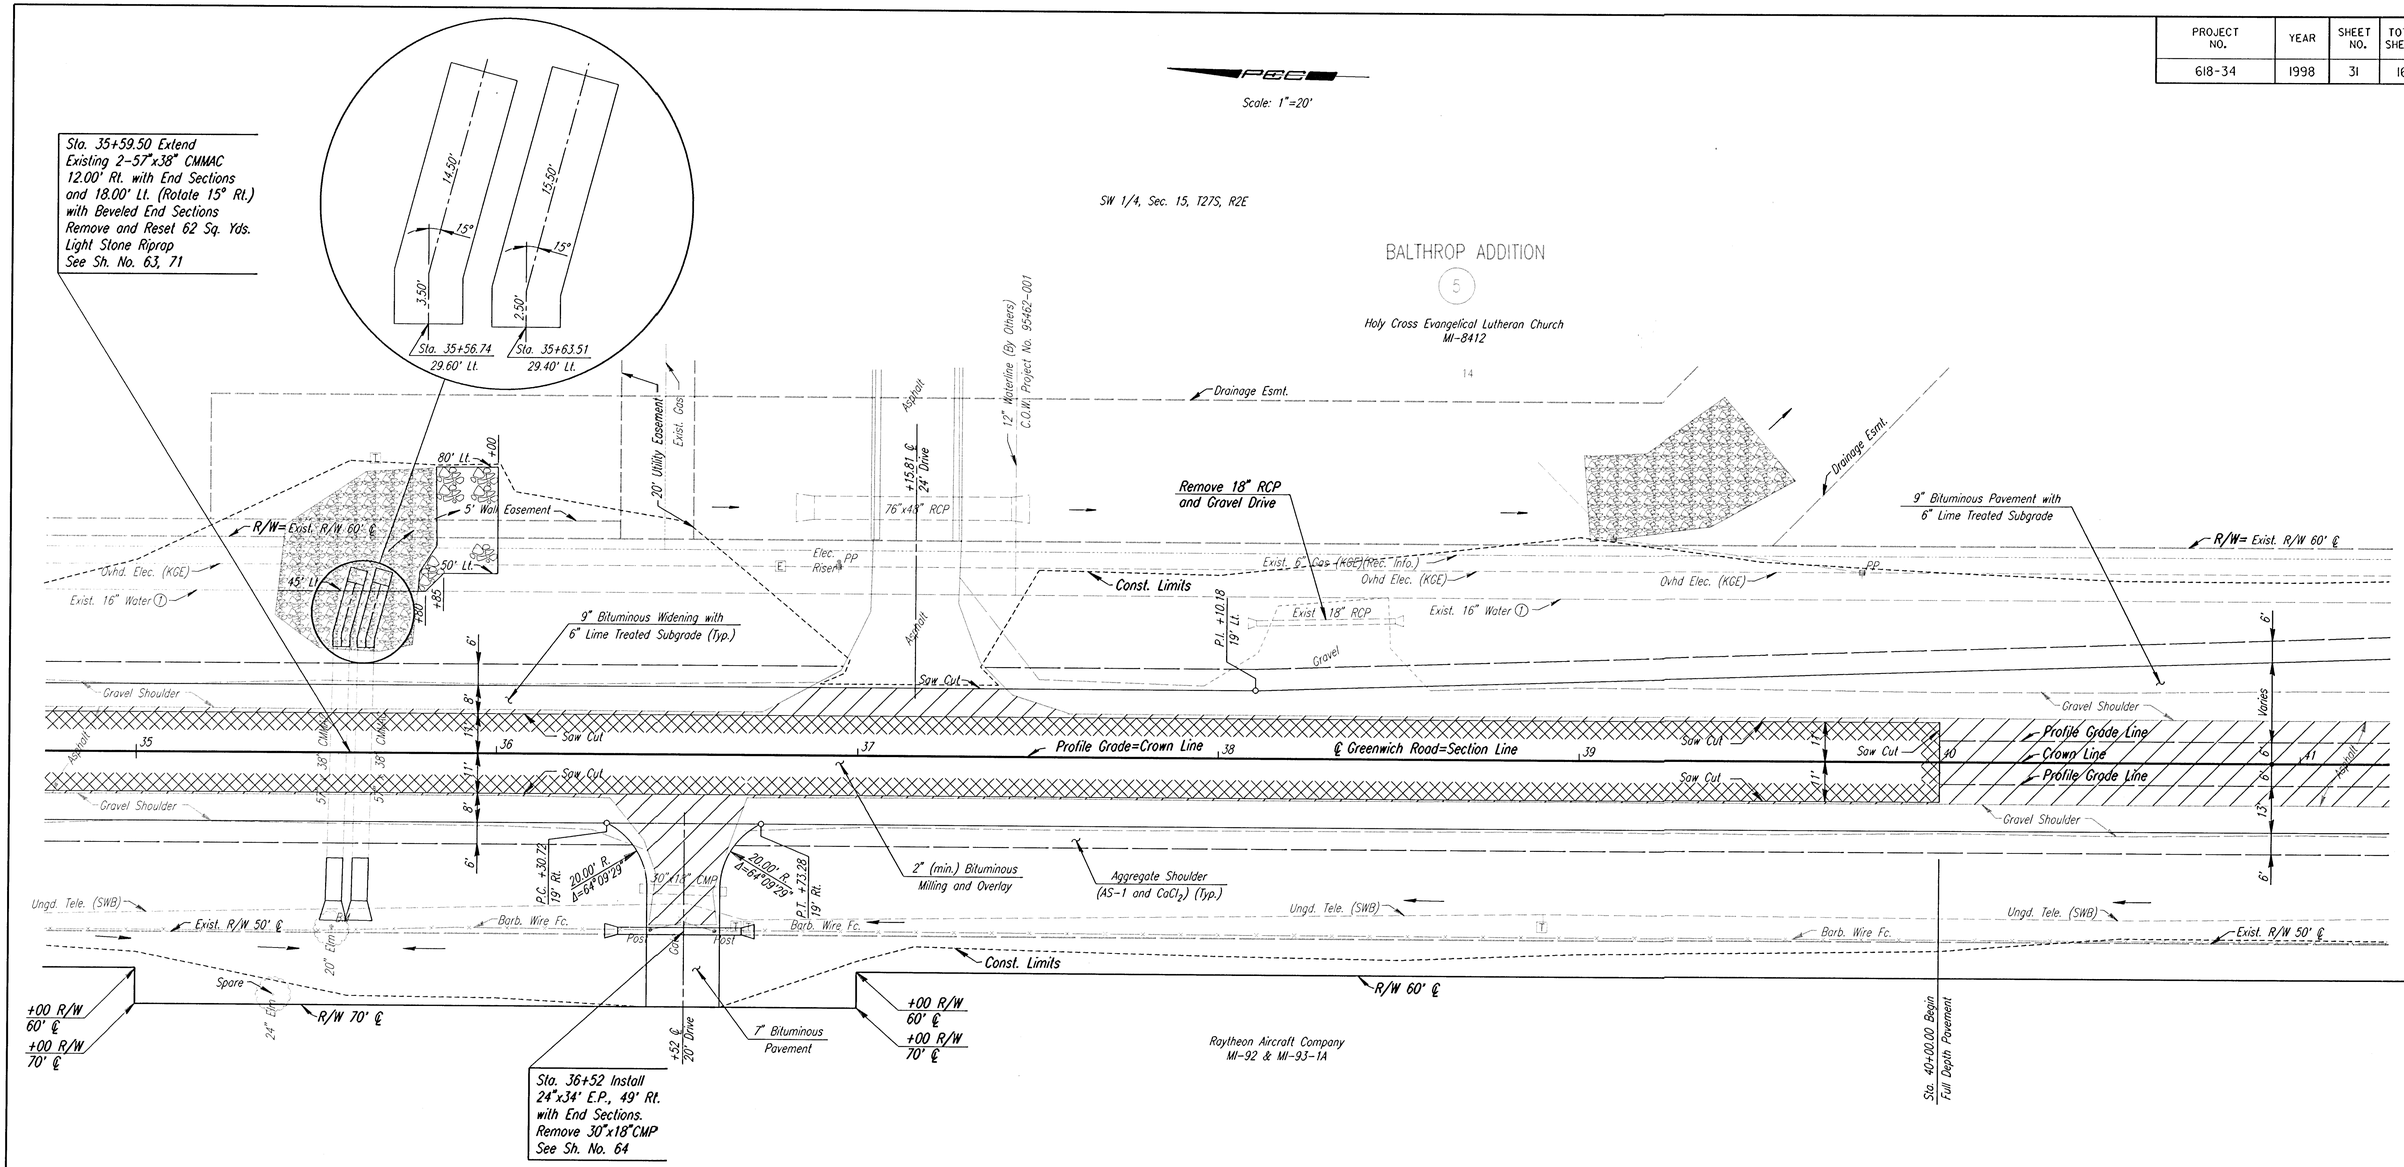

UTILITIES

Water ①	Wichita Water Dept.
Power	Kansas Gas & Electric
Gas	Kansas Gas & Electric
Telephone	Southwestern Bell

BM #51: RAILROAD SPIKE IN EAST FACE OF 20" ELM TREE ON WEST SIDE OF GREENWICH ROAD, APPROXIMATELY 425' SOUTH OF TIPPERARY. 48' RT. STA. 35+55 ELEV.=1370.91

No.	Revisions	By	Date
1			

SEDGWICK COUNTY BUREAU OF PUBLIC SERVICES

GREENWICH ROAD

STA. 35+00 TO STA. 41+00

PROJECT NO. 618-34 SEDGWICK COUNTY

PROFESSIONAL ENGINEERING CONSULTANTS, P.A.
ENGINEERS
WICHITA, KANSAS

Designed by	JPS	Checked by	WDH
Drawn by	BJS	Date JULY 1997	Job No. 95297-2

i:/1995/95297/002/st35-41g.dgn
Drawn by: bjs/maf
Plotted by: DJW 11-4-97