SHEET NO.	TOTAL SHEETS
32	100

DATE	BY	REFERENCES NOTED
		REFERENCES CHECKED

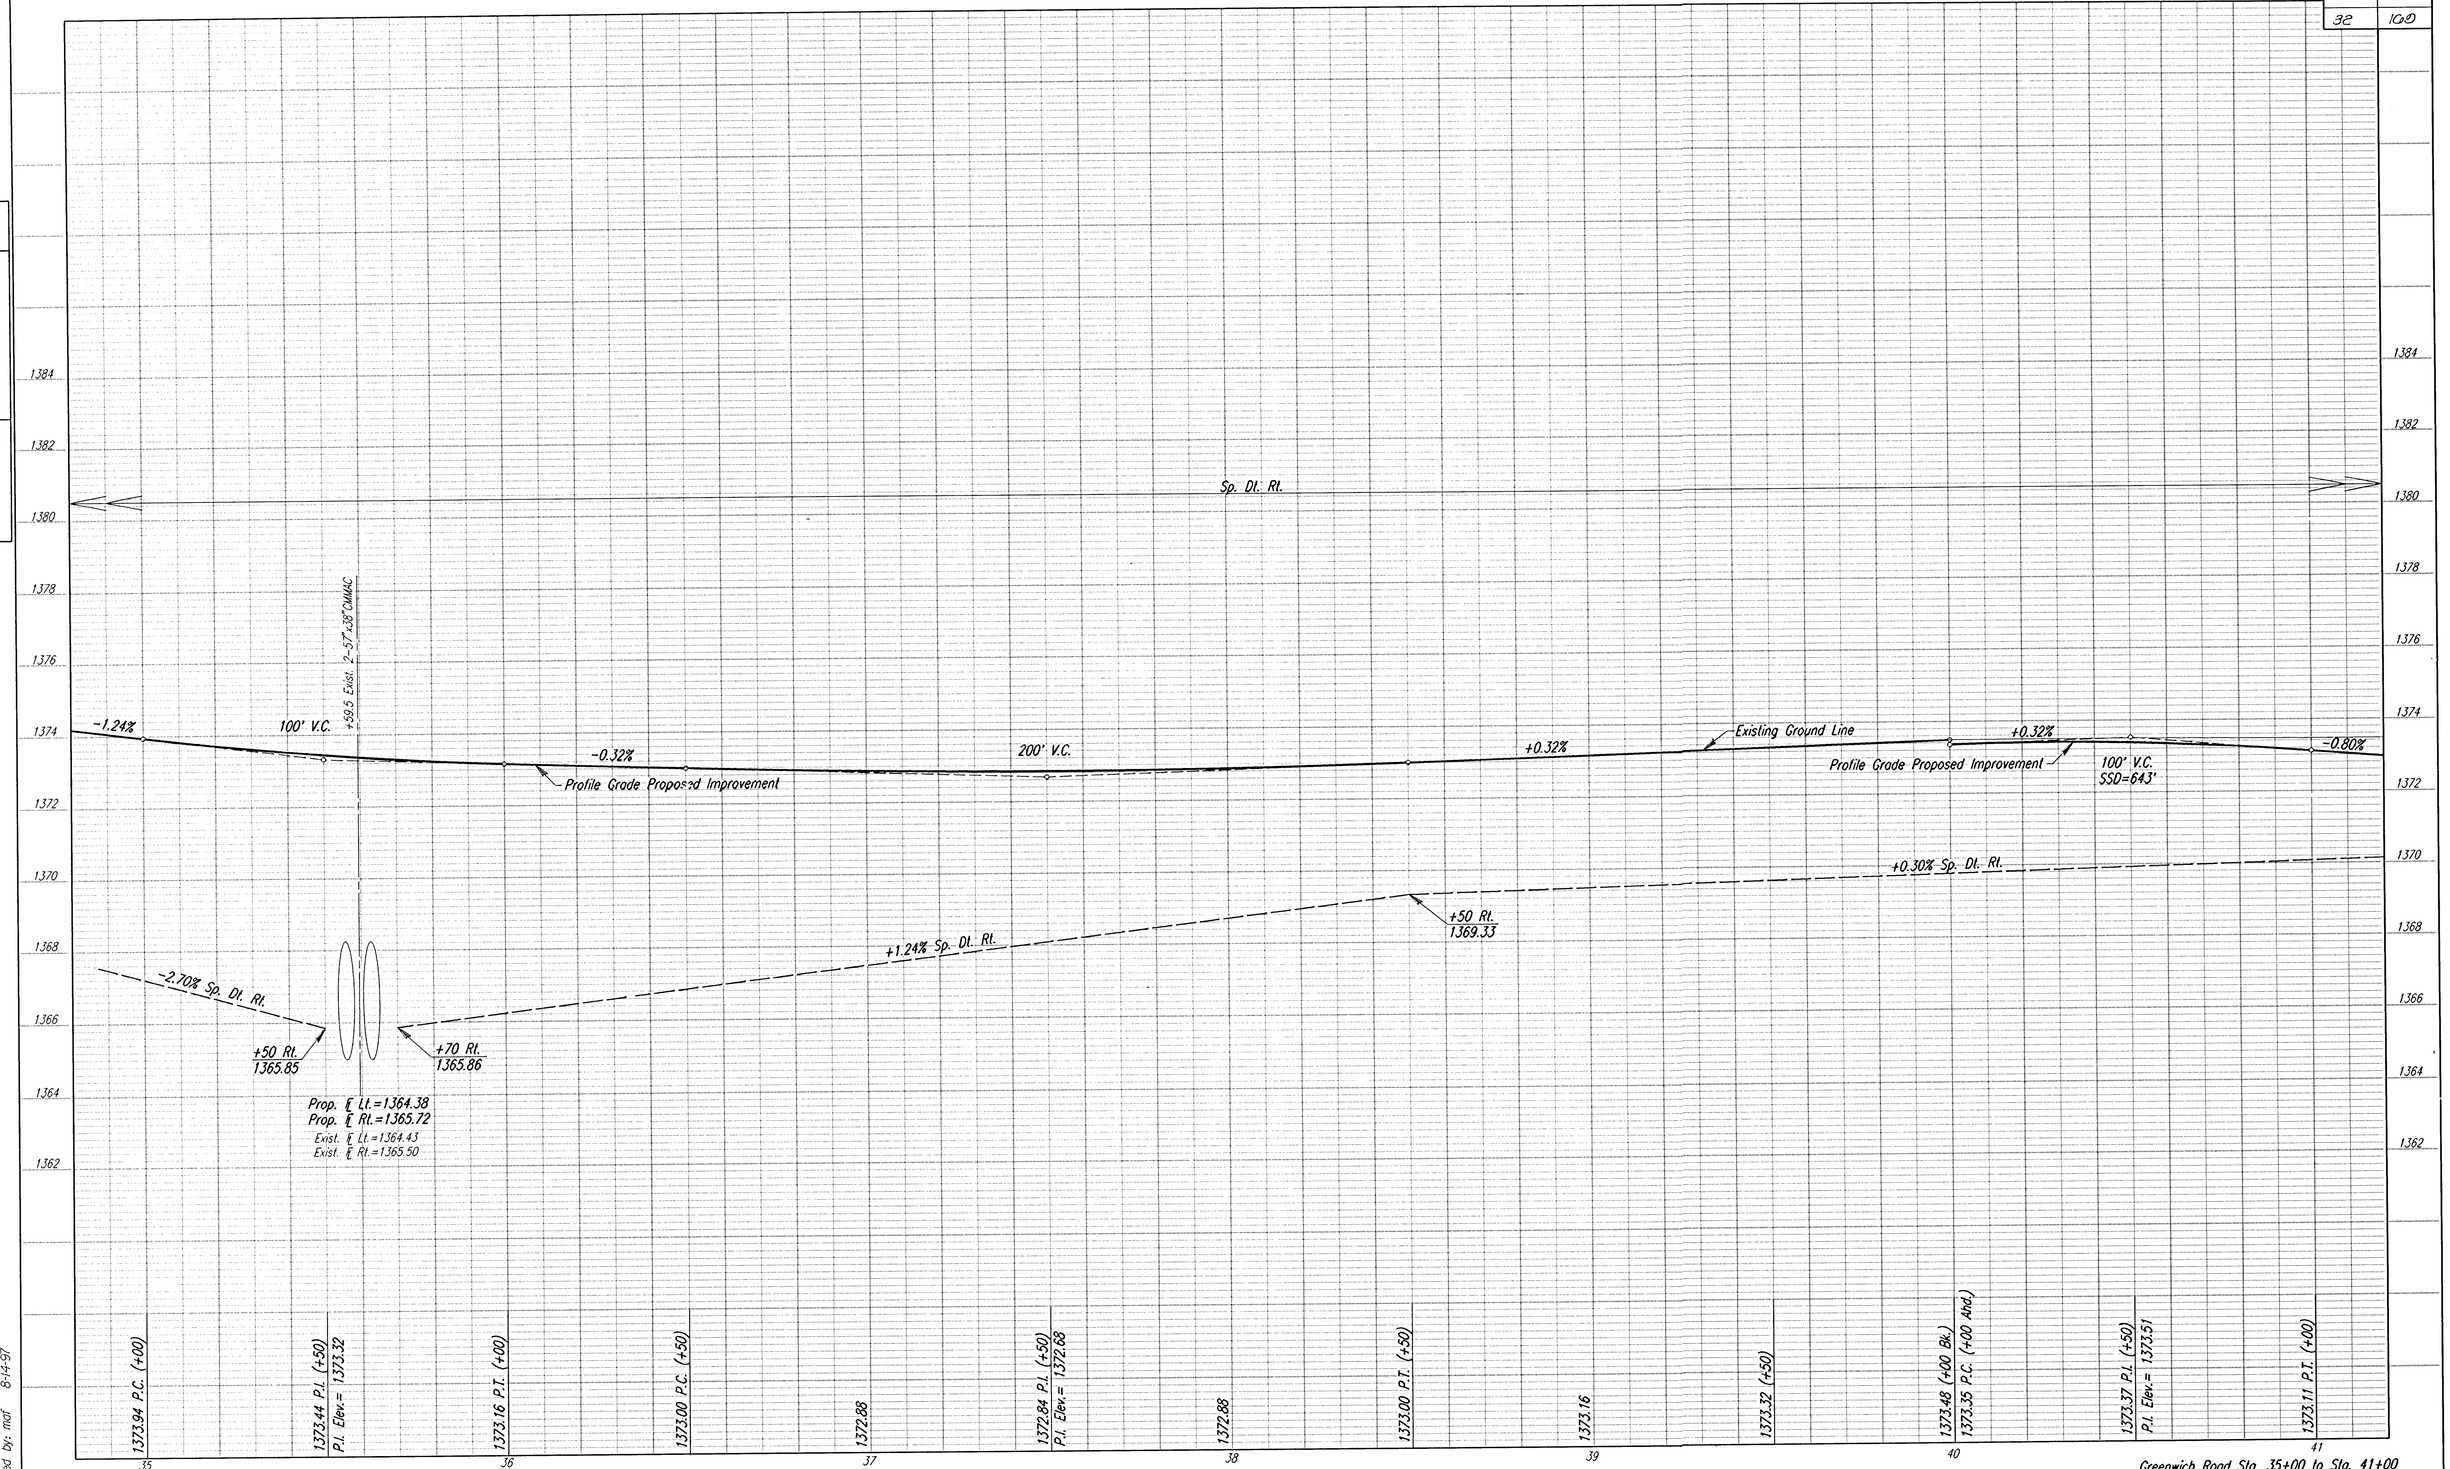

Greenwich Road Sta. 35+00 to Sta. 41+00

I:/1995/95297/002/st35-41g.dgn
Drawn by: mdf
Plotted by: mdf 8-14-97