
PROJECT NO.	YEAR	SHEET NO.	TOTAL SHEETS
618-34	1998	41	169

Scale: 1"=20'

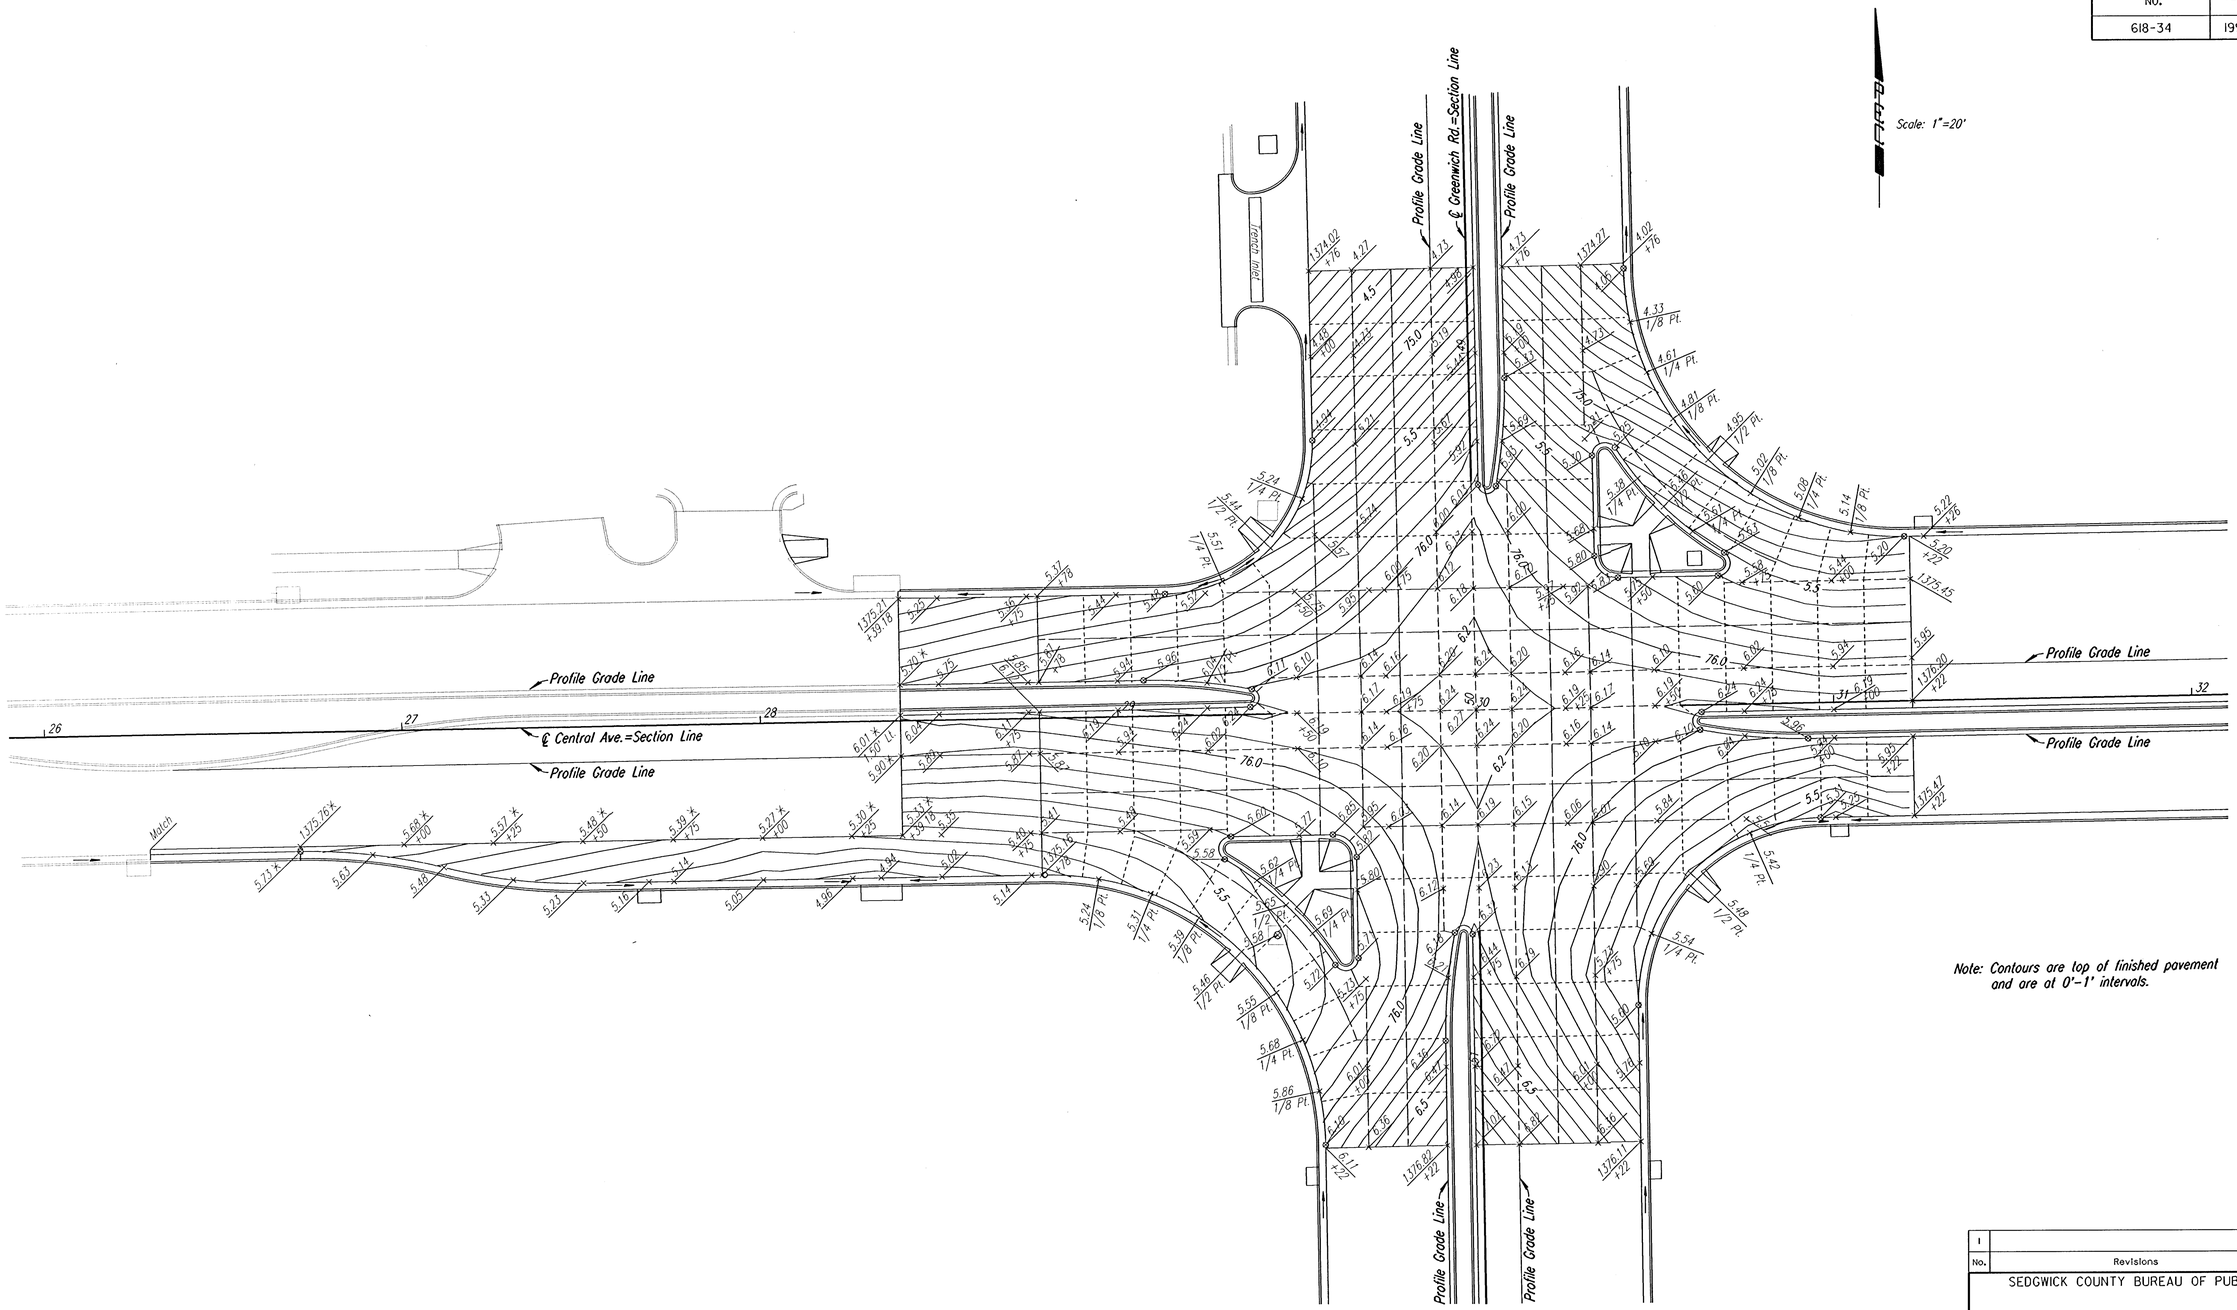

Note: Contours are top of finished pavement and are at 0'-1' intervals.

No.	Revisions	By	Date
1			

SEDGWICK COUNTY BUREAU OF PUBLIC SERVICES

INTERSECTION CONTOUR PLAN

CENTRAL AVE. & GREENWICH ROAD

PROJECT NO. 618-34 SEDGWICK COUNTY

PROFESSIONAL ENGINEERING CONSULTANTS, P.A.
ENGINEERS
WICHITA, KANSAS

Designed by	JPS	Checked by	WDH
Drawn by	JGP	Date July 1997	Job No. 95297-2

i:\1995\...\02\Intcontdgn
Drawn by: JGP
Plotted by: jgp 12-15-97