

PROJECT NO.	YEAR	SHEET NO.	TOTAL SHEETS
618-34	1998	95	169

Scale: 1"=40'

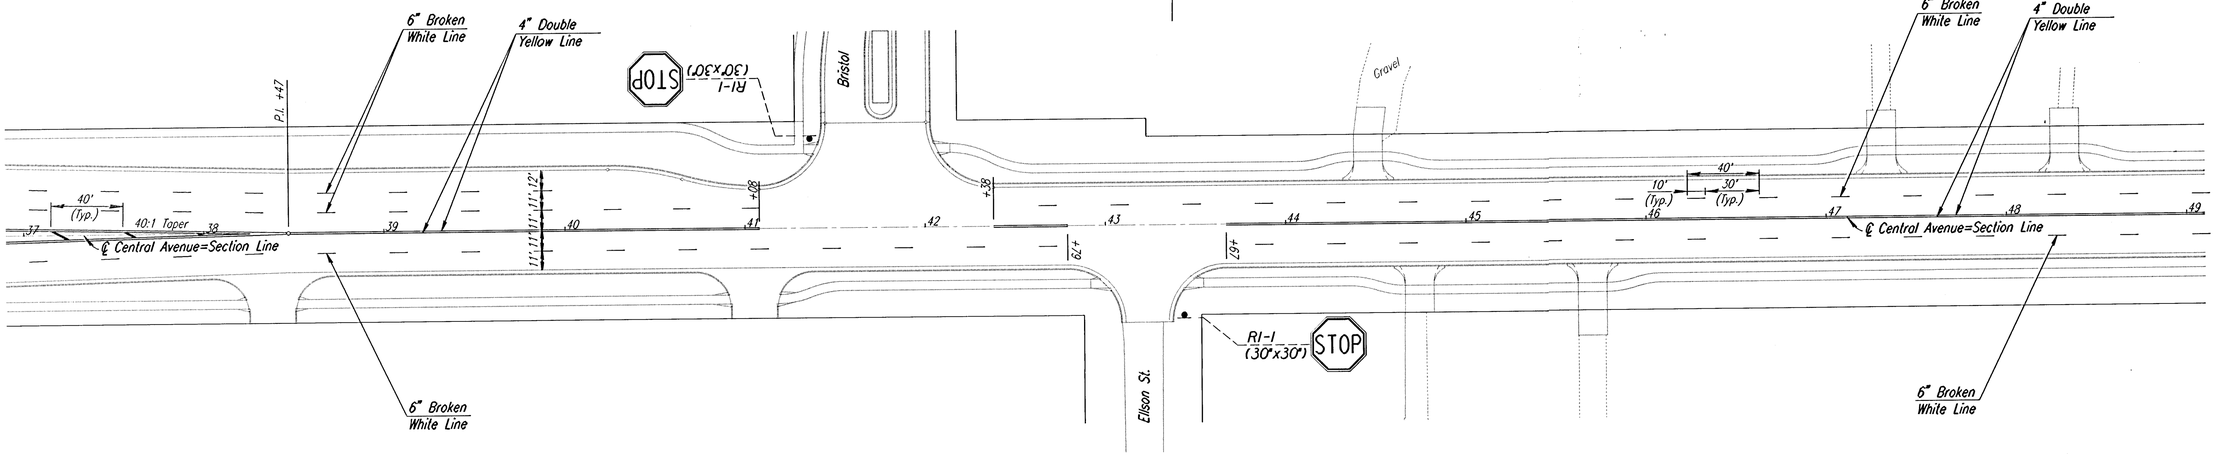

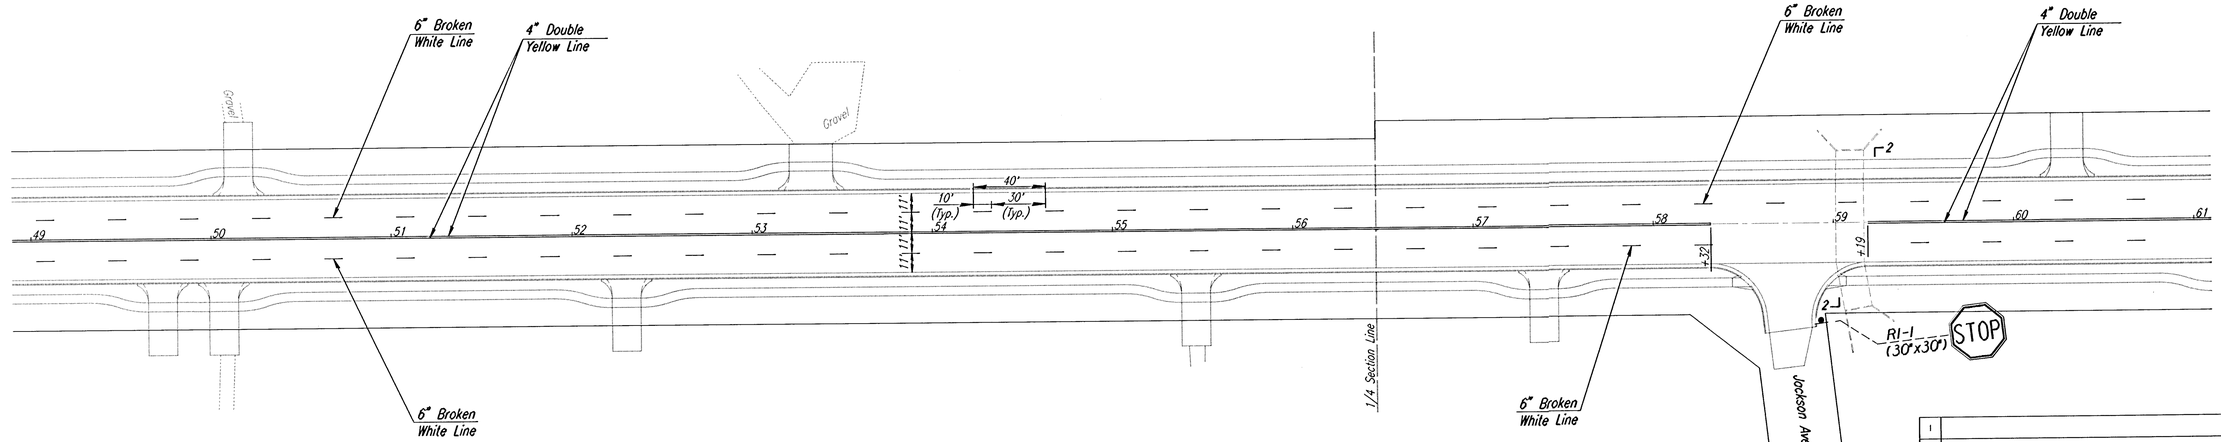

LEGEND

⌐2 Type 2 Object Marker (by Others).

No.	Revisions	By	Date
1			

SEDGWICK COUNTY BUREAU OF PUBLIC SERVICES

MARKING PLAN
CENTRAL AVENUE
STA. 37+00 TO STA. 61+00

PROJECT NO. 618-34 SEDGWICK COUNTY

PROFESSIONAL ENGINEERING CONSULTANTS, P.A.
ENGINEERS
WICHITA, KANSAS

Designed by	RPG	Checked by	WDH
Drawn by	MAF	Date JULY 1997	Job No. 95297-2

i:/1995/95297/002/marking/mrk37-61.dgn
Drawn by: maf
Plotted by: DJW 11-5-97