

PROJECT NO.	YEAR	SHEET NO.	TOTAL SHEETS
618-34	1998	96	169

Scale: 1"=40'

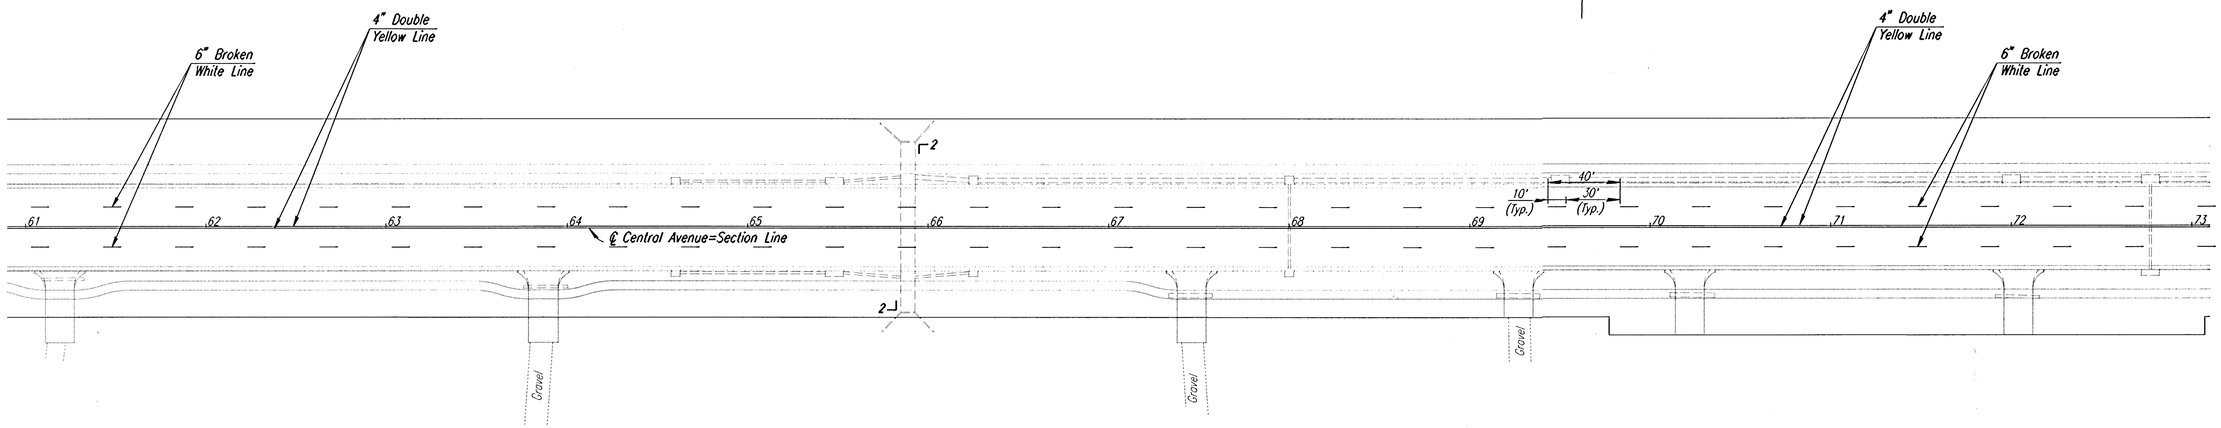

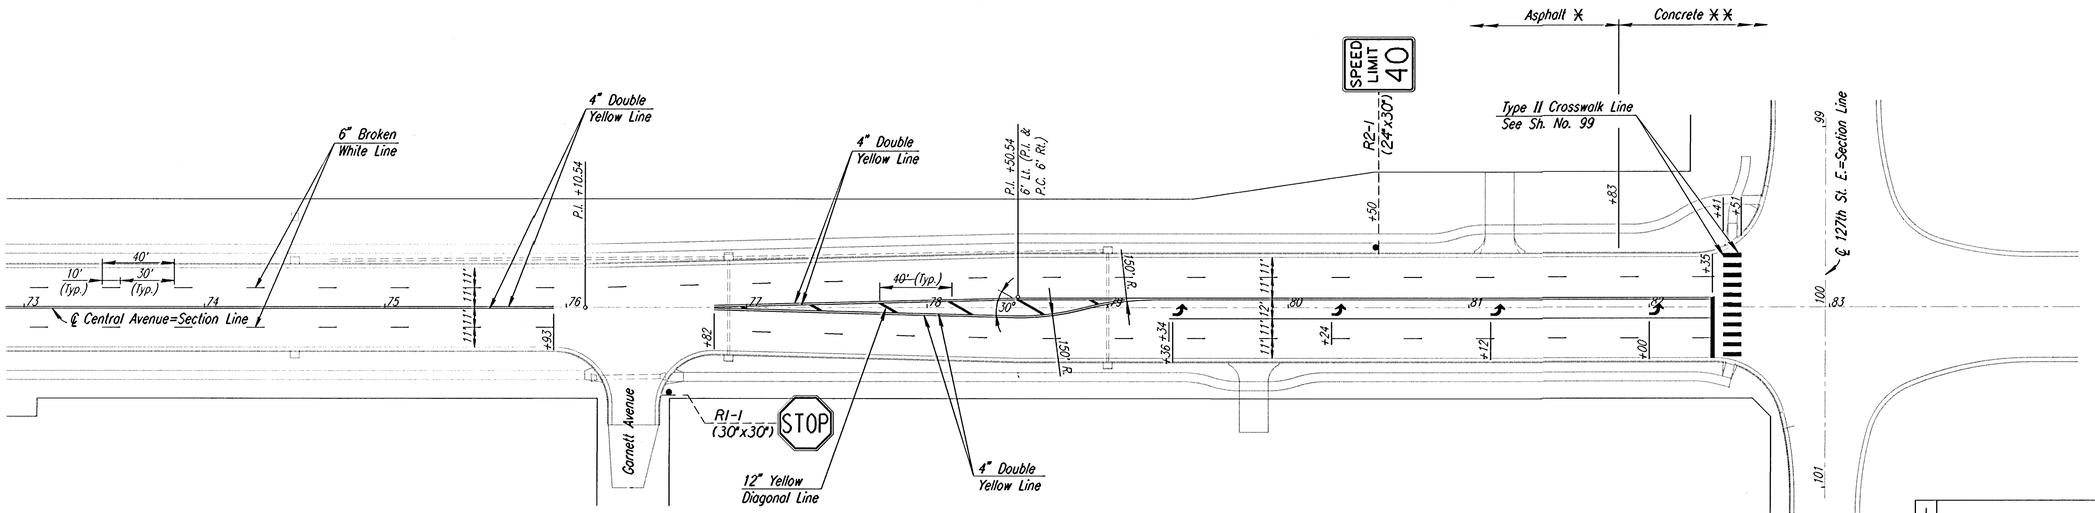

✕ *All markings on Bituminous Pavement shall be Thermoplastic Pavement Marking except as noted below.*

✕✕ *All symbols, 24" stop lines, 24" cross walk lines and all markings on Concrete Pavement shall be Heat-fused Preformed Thermoplastic Pavement Marking.*

LEGEND

⌐2 *Type 2 Object Marker (by Others).*

No.	Revisions	By	Date
1			

SEDGWICK COUNTY BUREAU OF PUBLIC SERVICES

MARKING PLAN
CENTRAL AVENUE
STA. 61+00 TO STA. 83+00

PROJECT NO. 618-34 SEDGWICK COUNTY

PROFESSIONAL ENGINEERING CONSULTANTS, P.A.
ENGINEERS
WICHITA, KANSAS

Designed by	RPG	Checked by	WDH
Drawn by	MAF	Date JULY 1997	Job No. 95297-2

i:\1995\95297\002\marking\mrk61-83.dgn
Drawn by: maf
Plotted by: DW 11-5-97