

PROJECT NO.	YEAR	SHEET NO.	TOTAL SHEETS
618-34	1998	97	100

PEC

Scale: 1"=40'

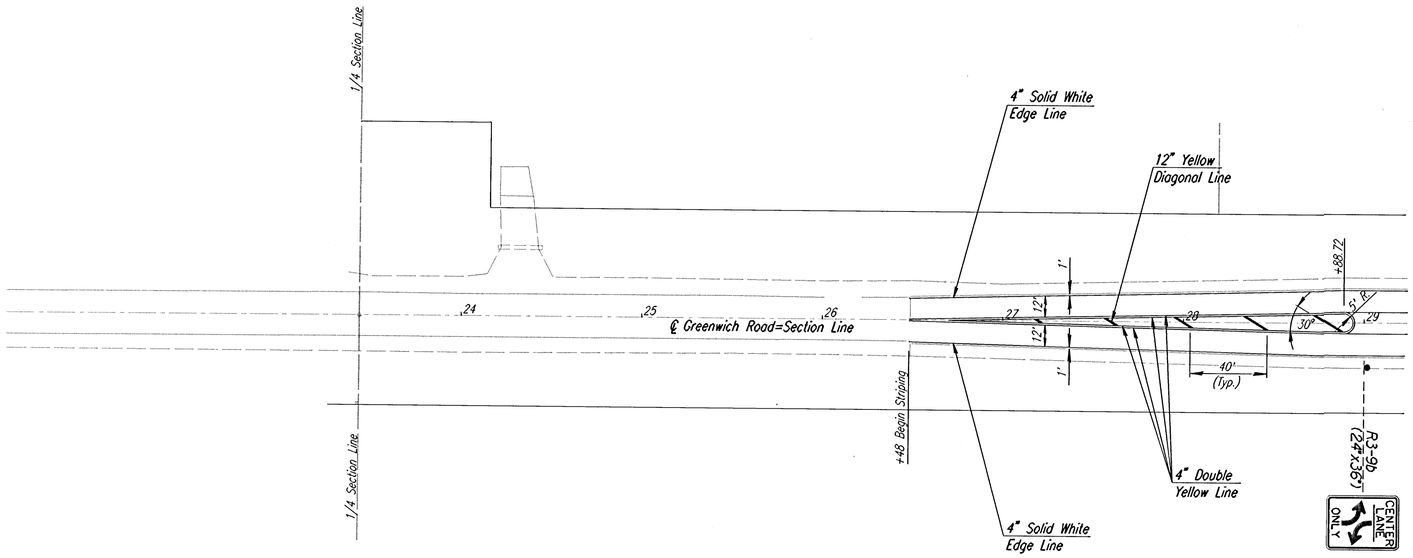

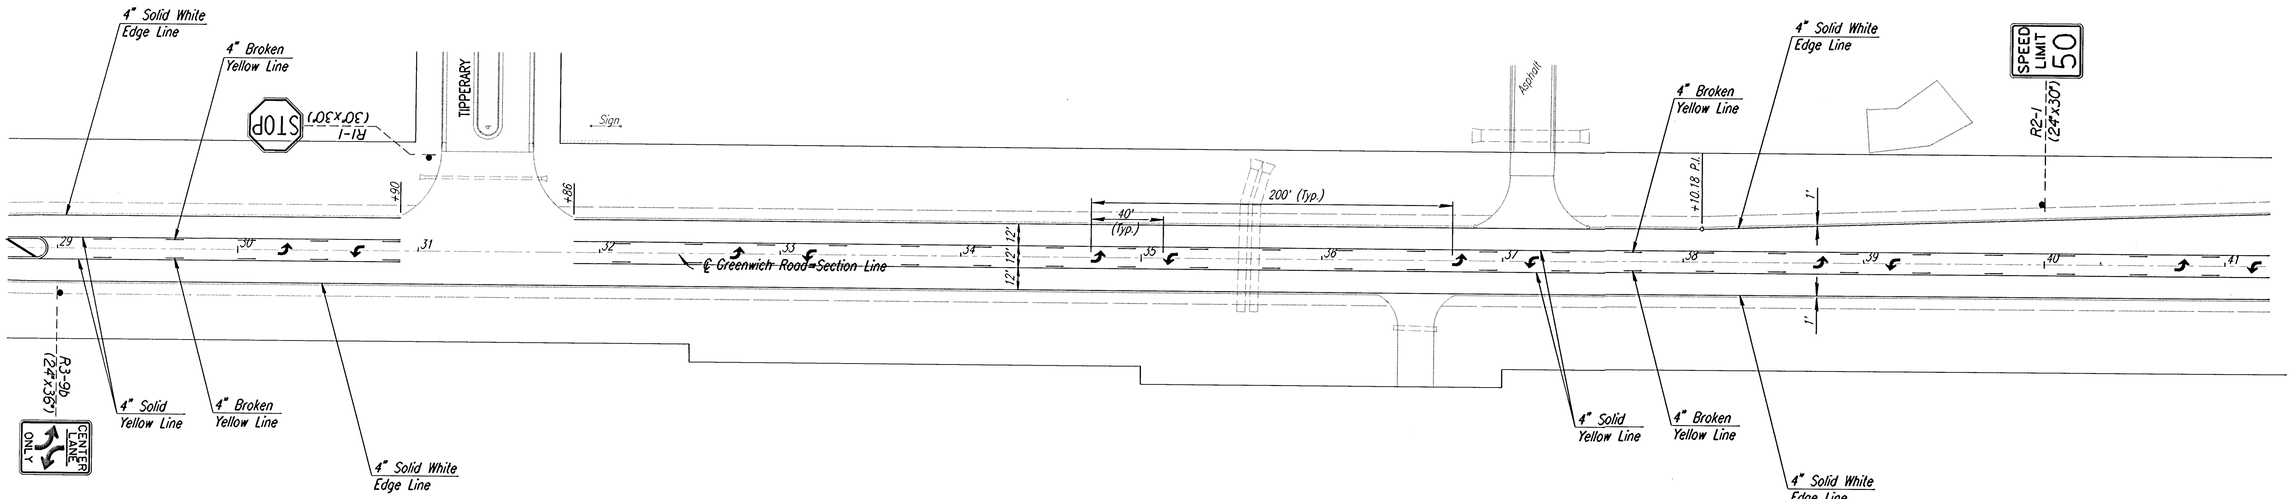

No.	Revisions	By	Date
1			

SEDGWICK COUNTY BUREAU OF PUBLIC SERVICES

MARKING PLAN
GREENWICH ROAD
GREENWICH RD. STA. 26+00 TO STA. 41+00

PROJECT NO. 618-34 SEDGWICK COUNTY

PROFESSIONAL ENGINEERING CONSULTANTS, P.A.
ENGINEERS
WICHITA, KANSAS

Designed by	RPG	Checked by	WDH
Drawn by	MAF	Date JULY 1997	Job No. 95297-2

I:\1995\95297\002\marking\mrkg24-41.dgn
Drawn by: maf
Plotted by: maf 7-25-97