
PROJECT NO.	YEAR	SHEET NO.	TOTAL SHEETS
618-34	1998	98	169

Scale: 1"=40'

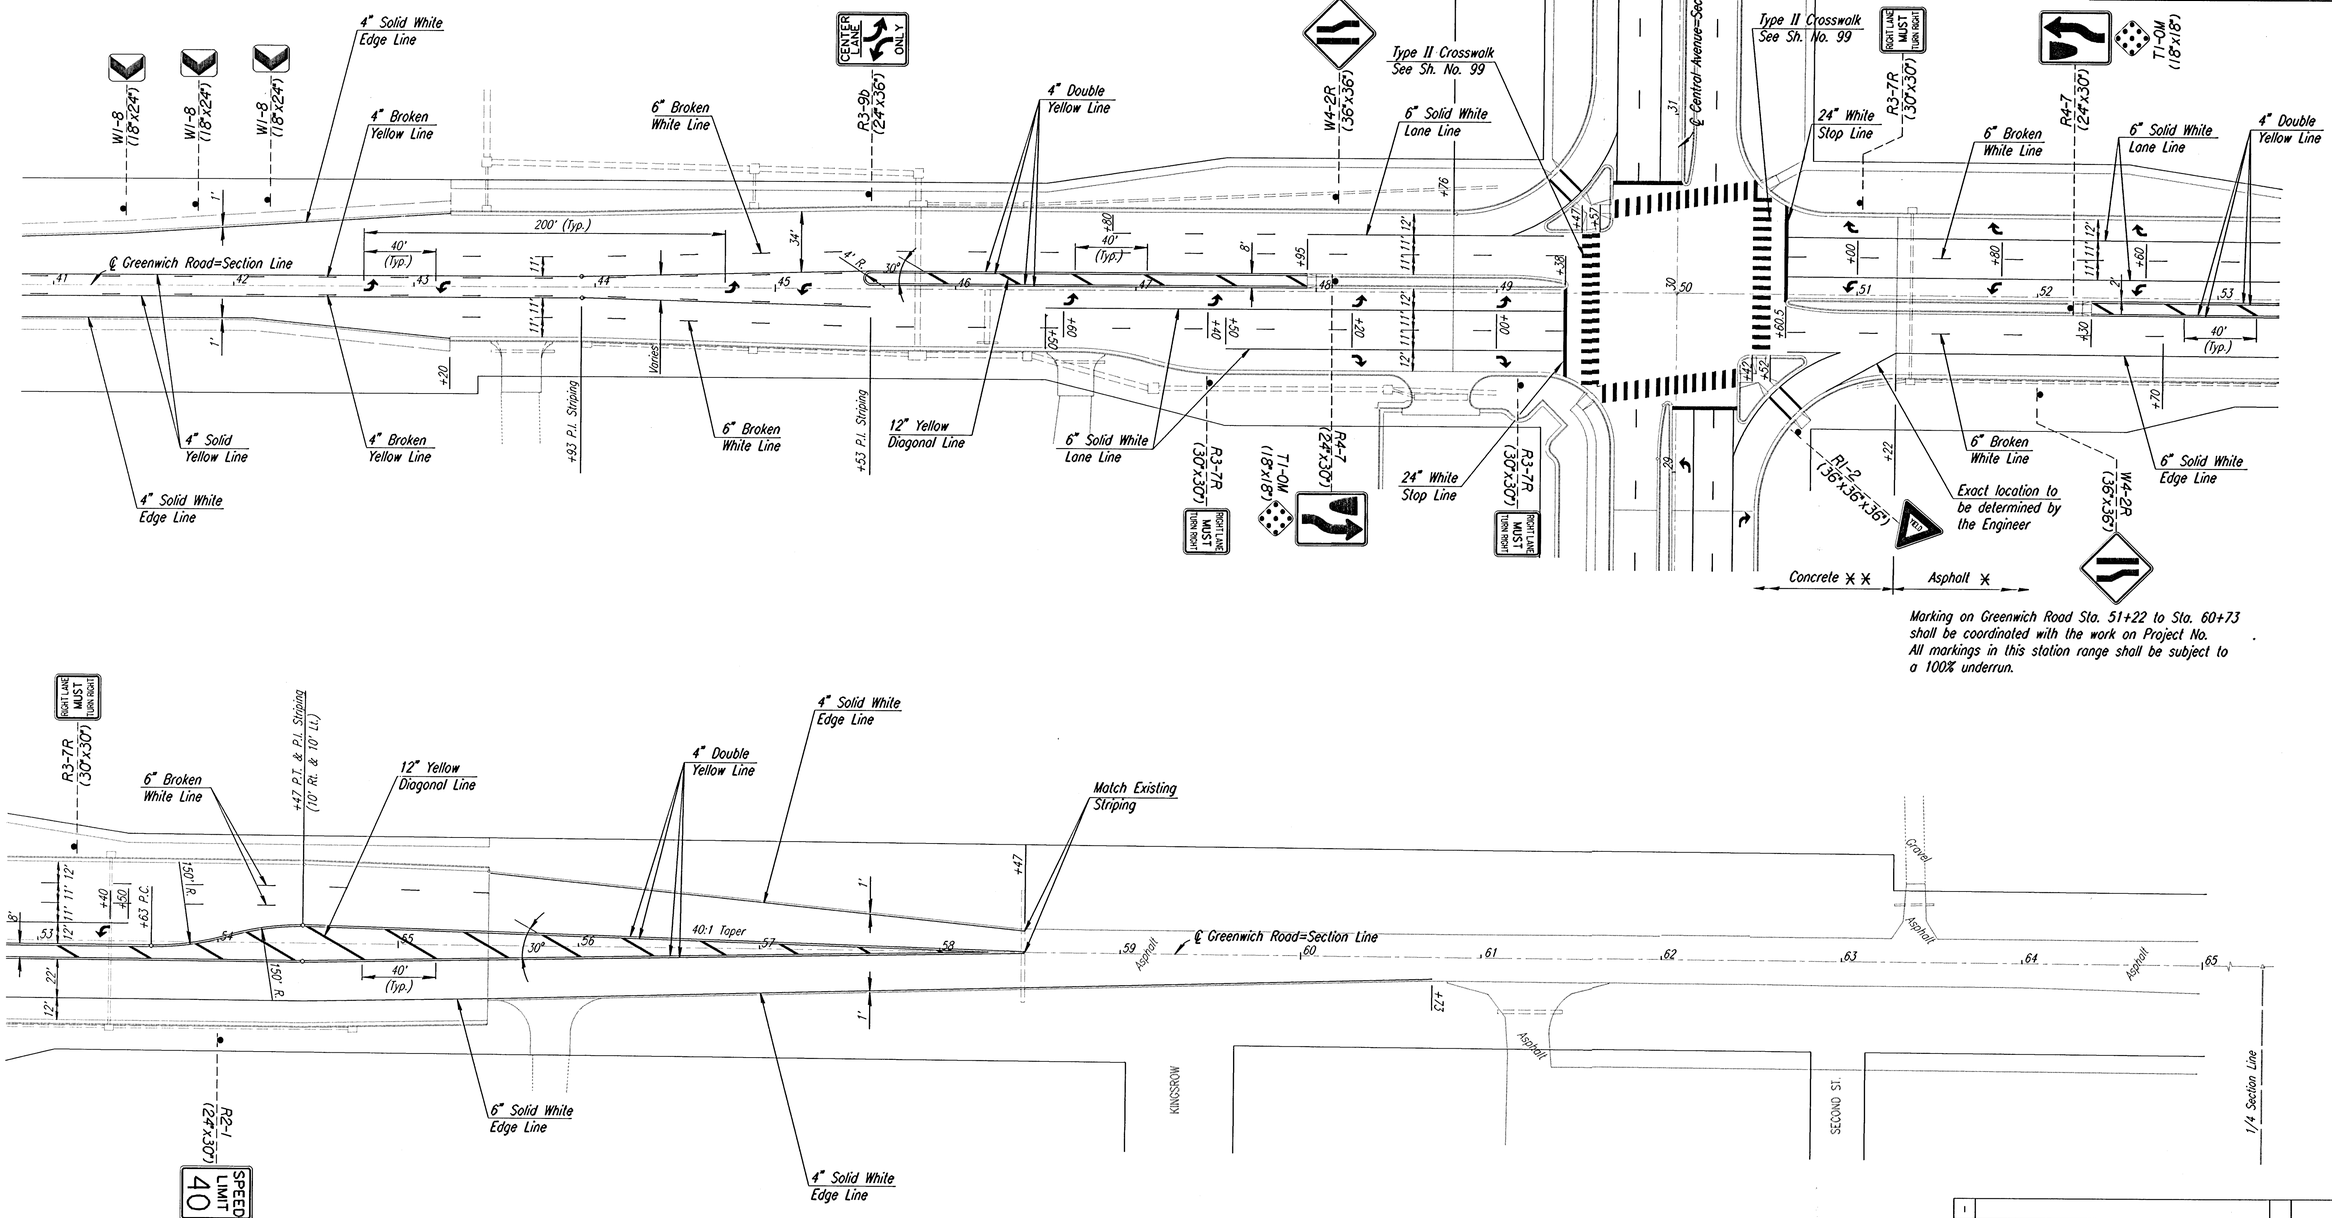

Marking on Greenwich Road Sta. 51+22 to Sta. 60+73 shall be coordinated with the work on Project No. . All markings in this station range shall be subject to a 100% underrun.

X All markings on Bituminous Pavement shall be Thermoplastic Pavement Marking except as noted below.

XX All symbols and all markings on Concrete Pavement shall be Heat-fused Preformed Thermoplastic Pavement Marking.

No.	Revisions	By	Date
1			

SEDGWICK COUNTY BUREAU OF PUBLIC SERVICES

MARKING PLAN
GREENWICH ROAD
GREENWICH STA. 41+00 TO STA. 61+00

PROJECT NO. 618-34 SEDGWICK COUNTY

PROFESSIONAL ENGINEERING CONSULTANTS, P.A.
ENGINEERS
WICHITA, KANSAS

Designed by	RPG	Checked by	WDH
Drawn by	MAF	Date JULY 1997	Job No. 95297-2

i:/1995/95297/002/marking/mrkg41-65.dgn
Drawn by: maf
Plotted by: jgp 12-15-97