PROJECT NO.	YEAR	SHEET NO.	TOTAL SHEETS
618-34	1998	108	109

Scale: 1"=40'

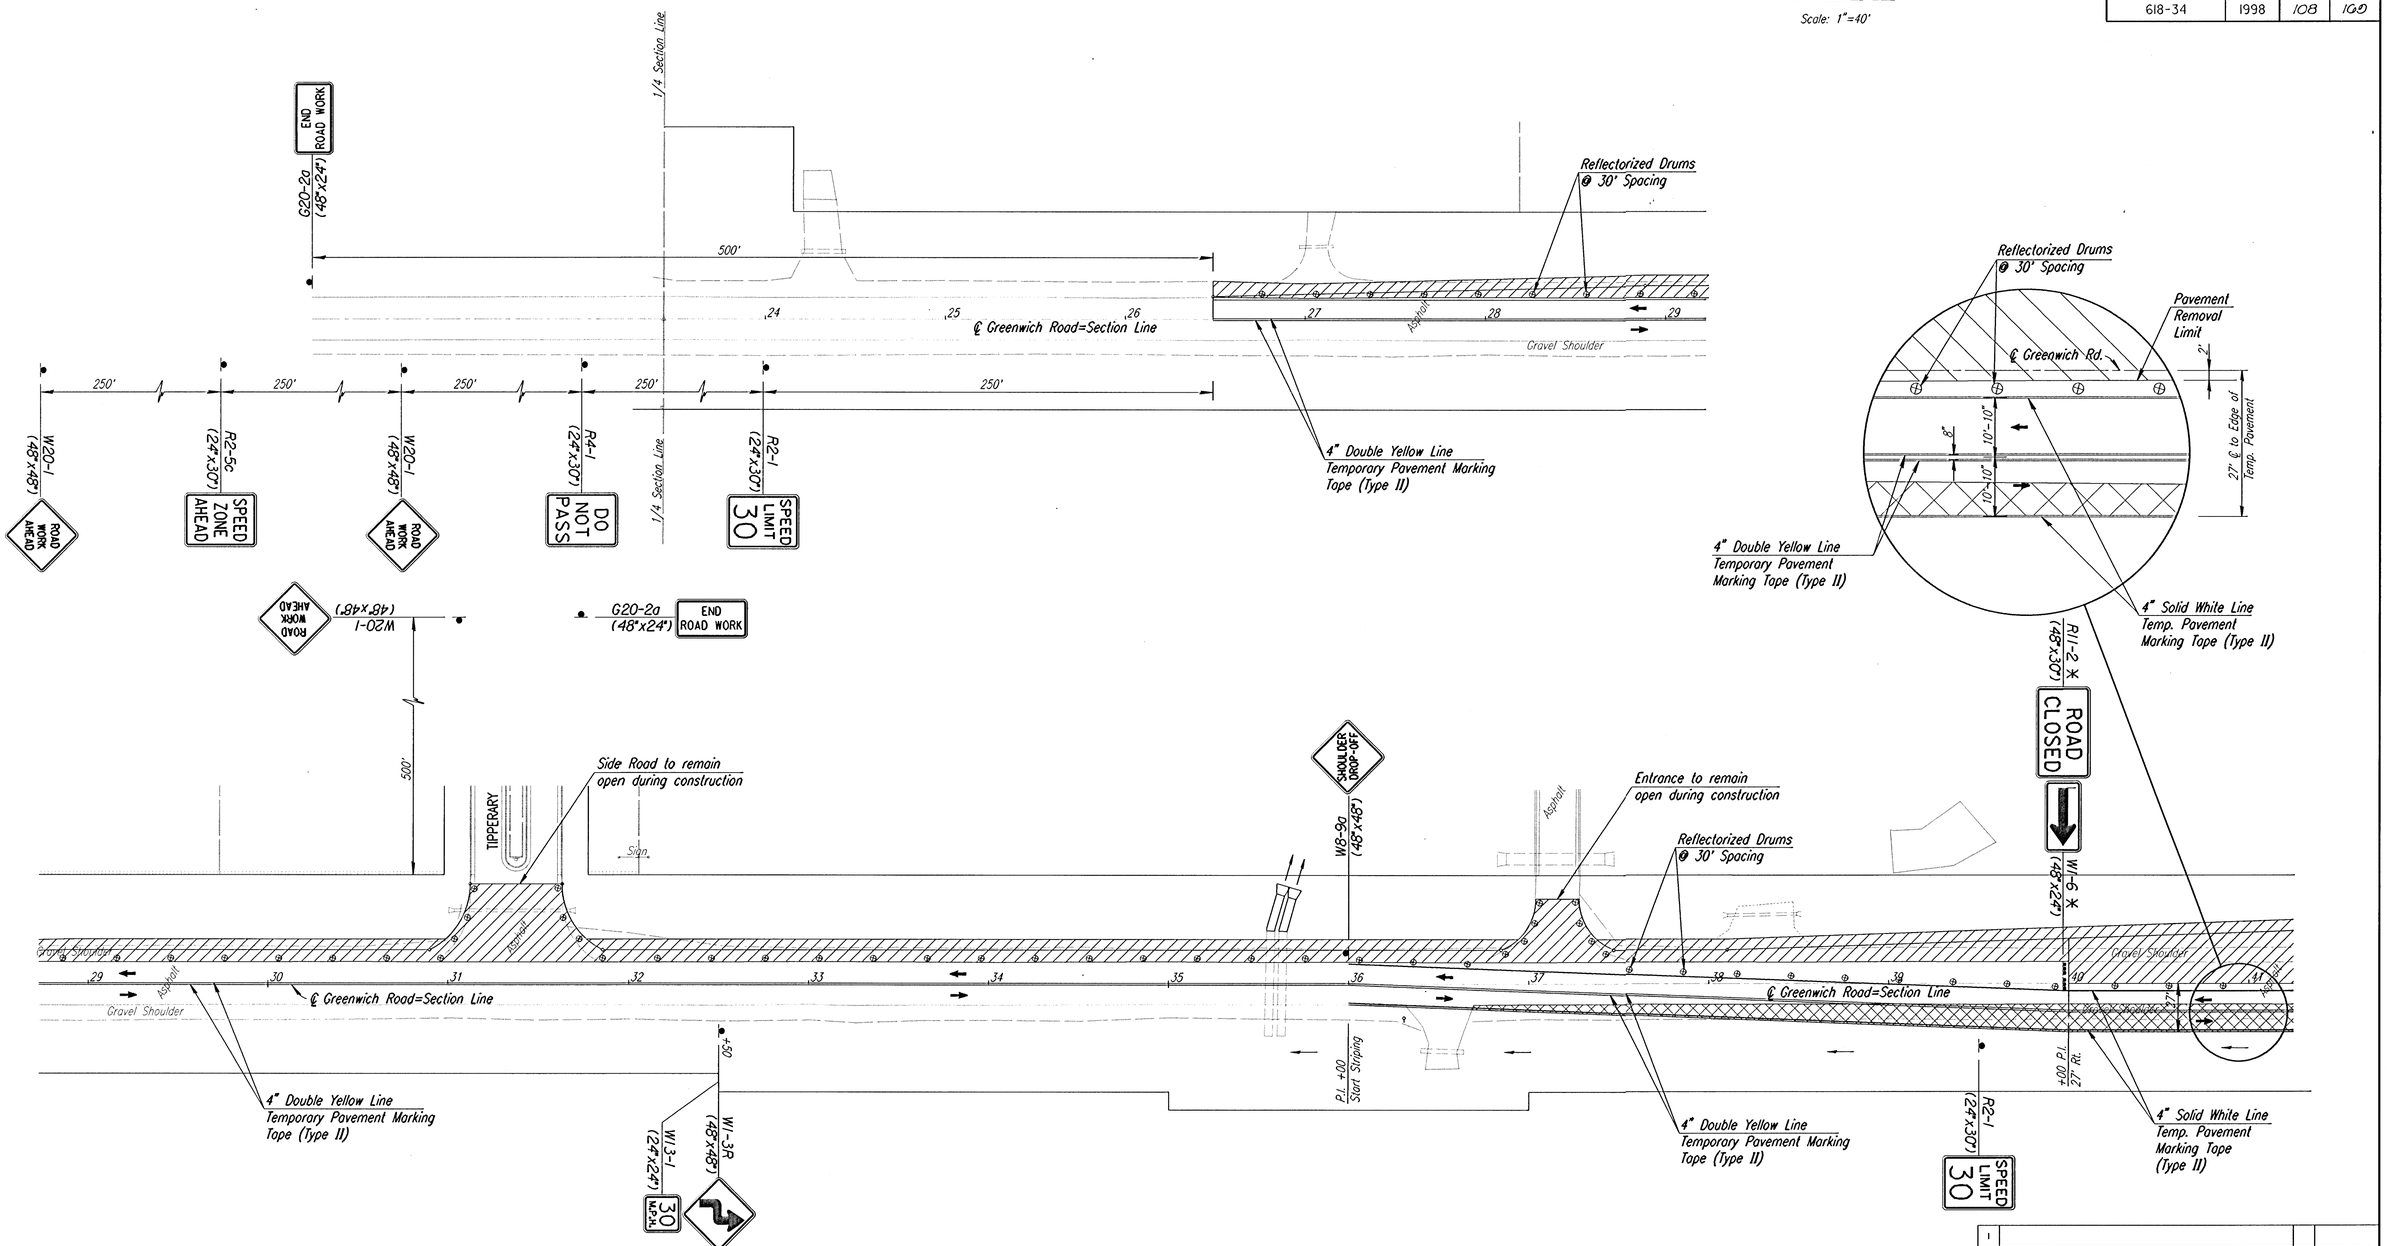

LEGEND

- Reflectorized Drums at 30' Spacing or Spacing as noted
- Type III Barricade with Type A Low Intensity Flashing Warning Lights.
- * Sign to be mounted on Type III Barricade
- Work Area
- Temporary Pavement

No.	Revisions	By	Date
1			

SEDGWICK COUNTY BUREAU OF PUBLIC SERVICES

TRAFFIC CONTROL STAGE II

GREENWICH RD. STA. 26+00 TO STA. 41+00

PROJECT NO. 618-34 SEDGWICK COUNTY

PROFESSIONAL ENGINEERING CONSULTANTS, P.A.
ENGINEERS
WICHITA, KANSAS

Designed by	WDH	Checked by	RPG
Drawn by	MAF	Date JUNE 1997	Job No. 95297-2

I:/1995/95297/002/trcntlgreenad.gn
Drawn by: mdf
Plotted by: mdf 7-25-97