
PROJECT NO.	YEAR	SHEET NO.	TOTAL SHEETS
618-34	1998	110	160

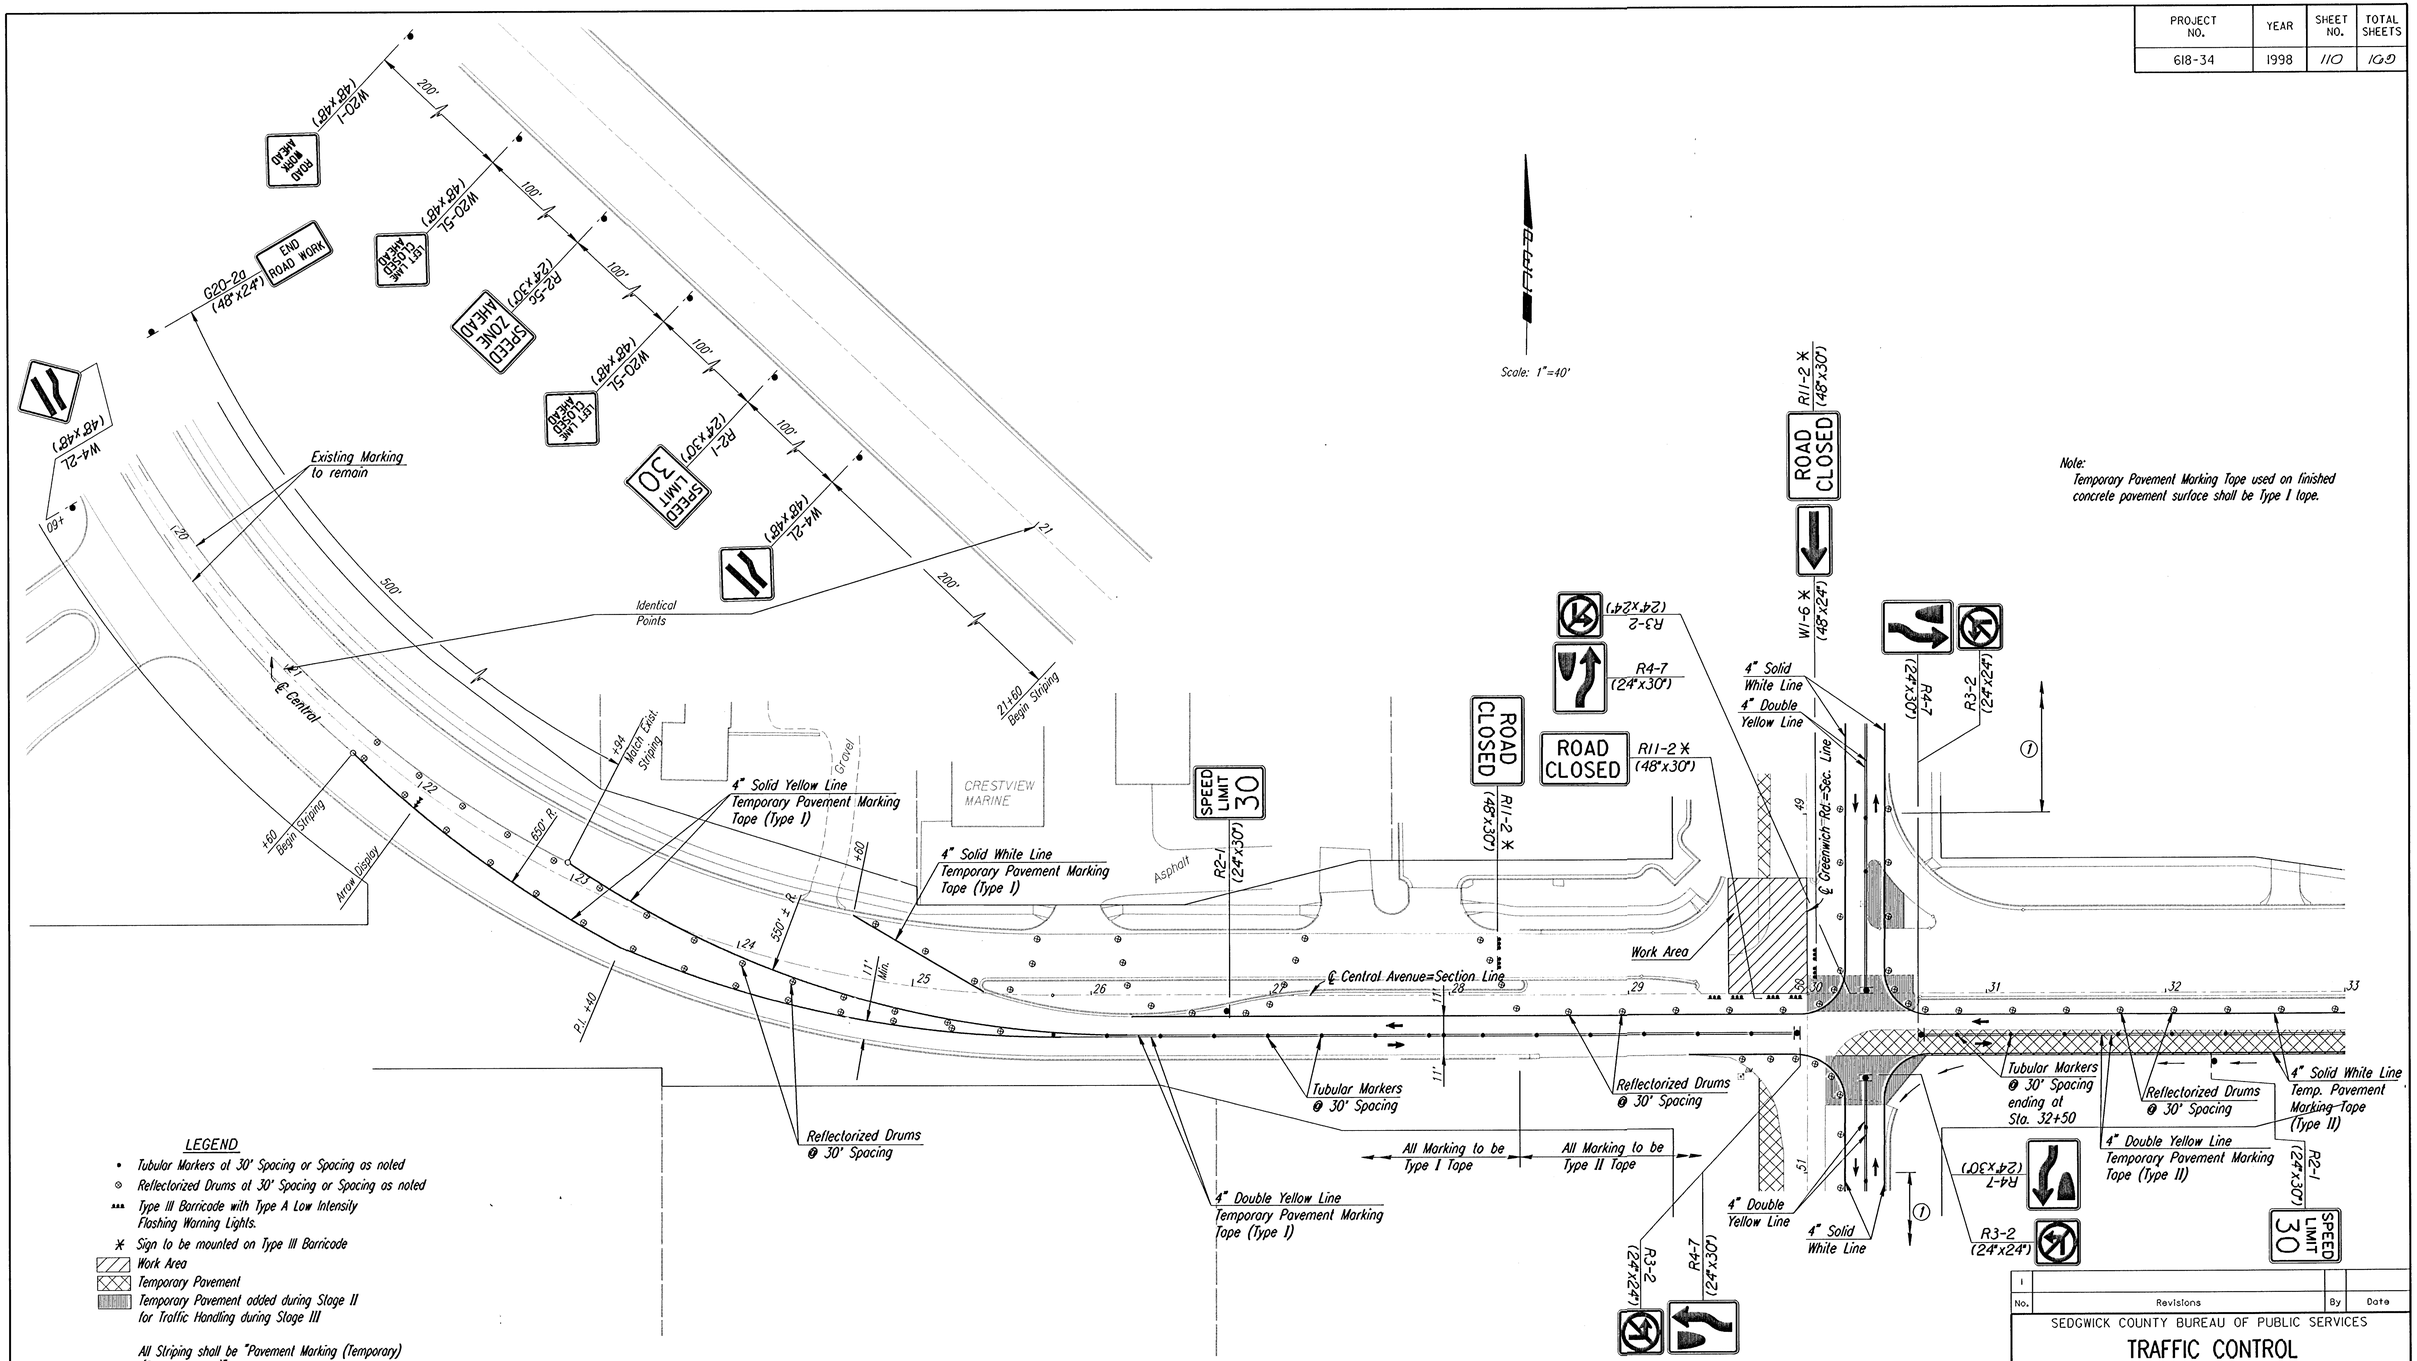

Note:
Temporary Pavement Marking Tape used on finished concrete pavement surface shall be Type I tape.

LEGEND

- • Tubular Markers at 30' Spacing or Spacing as noted
- ⊗ Reflectorized Drums at 30' Spacing or Spacing as noted
- ▲▲▲ Type III Barricade with Type A Low Intensity Flashing Warning Lights.
- ✱ Sign to be mounted on Type III Barricade
- Work Area
- Temporary Pavement
- Temporary Pavement added during Stage II for Traffic Handling during Stage III

All Striping shall be "Pavement Marking (Temporary) (Type as shown)".

Note:
Contractor shall contact Mark Borst, P.E., at the Sedgwick County Bureau of Public Service (383-7901) prior to beginning work that affects the Traffic Signal at Central and Greenwich Rd.

No.	Revisions	By	Date
1			

SEDGWICK COUNTY BUREAU OF PUBLIC SERVICES

TRAFFIC CONTROL STAGE IIIA

CENTRAL STA. 21+00 TO STA. 33+00

PROJECT NO. 618-34 SEDGWICK COUNTY

PROFESSIONAL ENGINEERING CONSULTANTS, P.A.
ENGINEERS
WICHITA, KANSAS

Designed by	WDH	Checked by	RPG
Drawn by	MAF	Date JULY 1997	Job No. 95297-2

I:\1995\95297\002\trcontrl\trcntrst3A.dgn
Drawn by: maf
Plotted by: maf 7-25-97