PROJECT NO.	YEAR	SHEET NO.	TOTAL SHEETS
618-34	1998	110	109

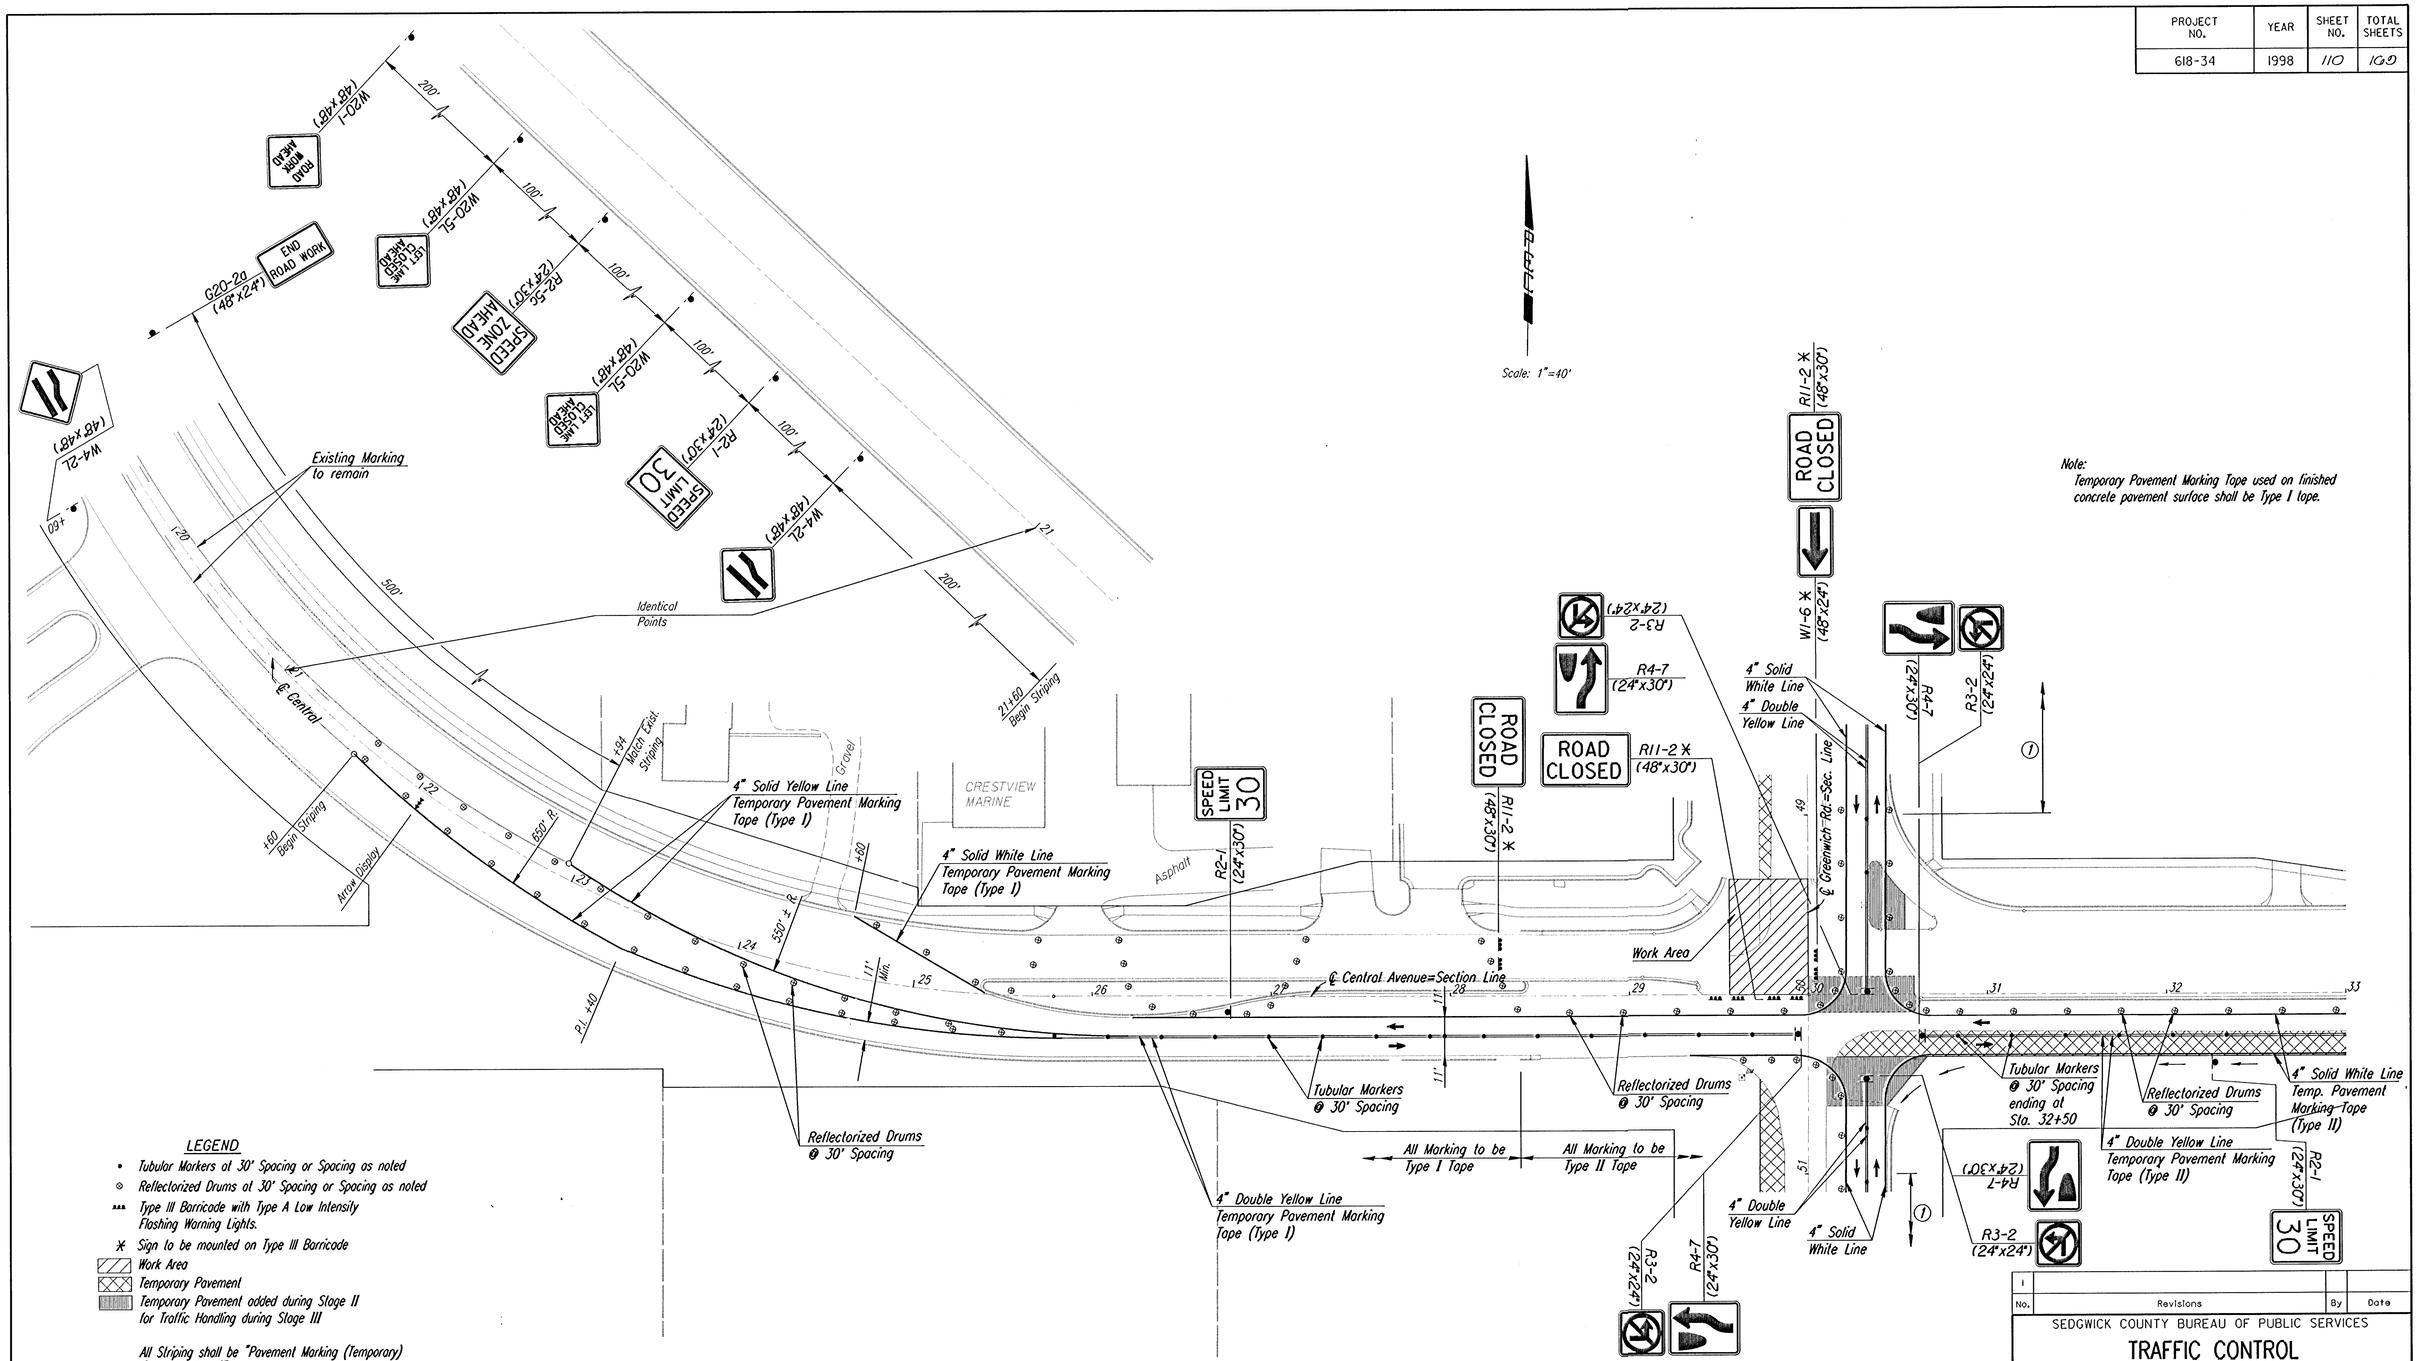

Note:
Temporary Pavement Marking Tape used on finished concrete pavement surface shall be Type I tape.

No.	Revisions	By	Date
1			

SEDGWICK COUNTY BUREAU OF PUBLIC SERVICES

TRAFFIC CONTROL STAGE IIIA

CENTRAL STA. 21+00 TO STA. 33+00

PROJECT NO. 618-34 SEDGWICK COUNTY

PROFESSIONAL ENGINEERING CONSULTANTS, P.A.
ENGINEERS
WICHITA, KANSAS

Designed by	WDH	Checked by	RPG
Drawn by	MAF	Date JULY 1997	Job No. 95297-2

I:/1995/95297/002/trcontrl/trcntrlst3A.dgn
Drawn by: maf
Plotted by: maf 7-25-97