
PROJECT NO.	YEAR	SHEET NO.	TOTAL SHEETS
618-34	1998	112	169

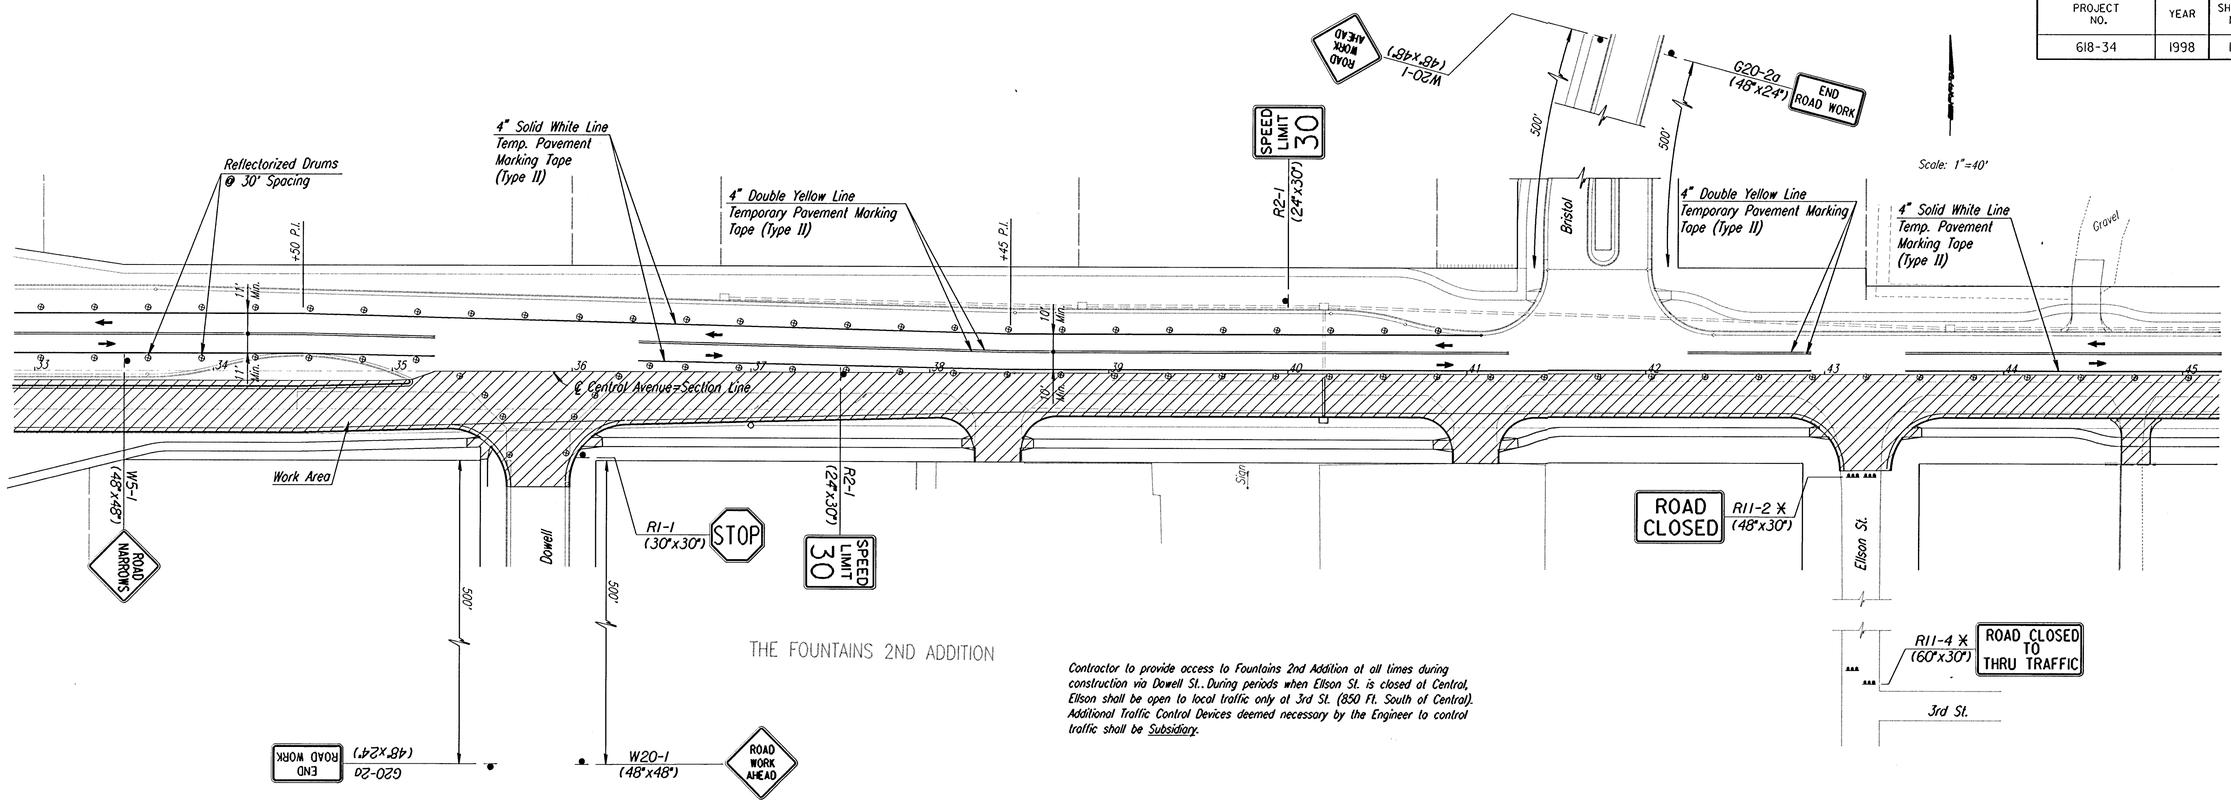

LEGEND

- • Tubular Markers at 30' Spacing or Spacing as noted
- ⊗ Reflectorized Drums at 30' Spacing or Spacing as noted
- ▲▲▲ Type III Barricade with Type A Low Intensity Flashing Warning Lights.
- X Sign to be mounted on Type III Barricade
- ▨ Work Area

All Striping shall be "Pavement Marking (Temporary) (Type as shown)".

No.	Revisions	By	Date
1			

SEDGWICK COUNTY BUREAU OF PUBLIC SERVICES

TRAFFIC CONTROL STAGE IIIB

CENTRAL STA. 33+00 TO STA. 57+00

PROJECT NO. 618-34 SEDGWICK COUNTY

PROFESSIONAL ENGINEERING CONSULTANTS, P.A.
ENGINEERS
WICHITA, KANSAS

Designed by	WDH	Checked by	RPG
Drawn by	MAF	Date JULY 1997	Job No. 95297-2

i:/1995/95297/002/trcontrl/trcntrst3b.dgn
Drawn by: maf 11-5-97
Plotted by: DJW