
PROJECT NO.	YEAR	SHEET NO.	TOTAL SHEETS
618-34	1998	115	160

PBC

Scale: 1"=40'

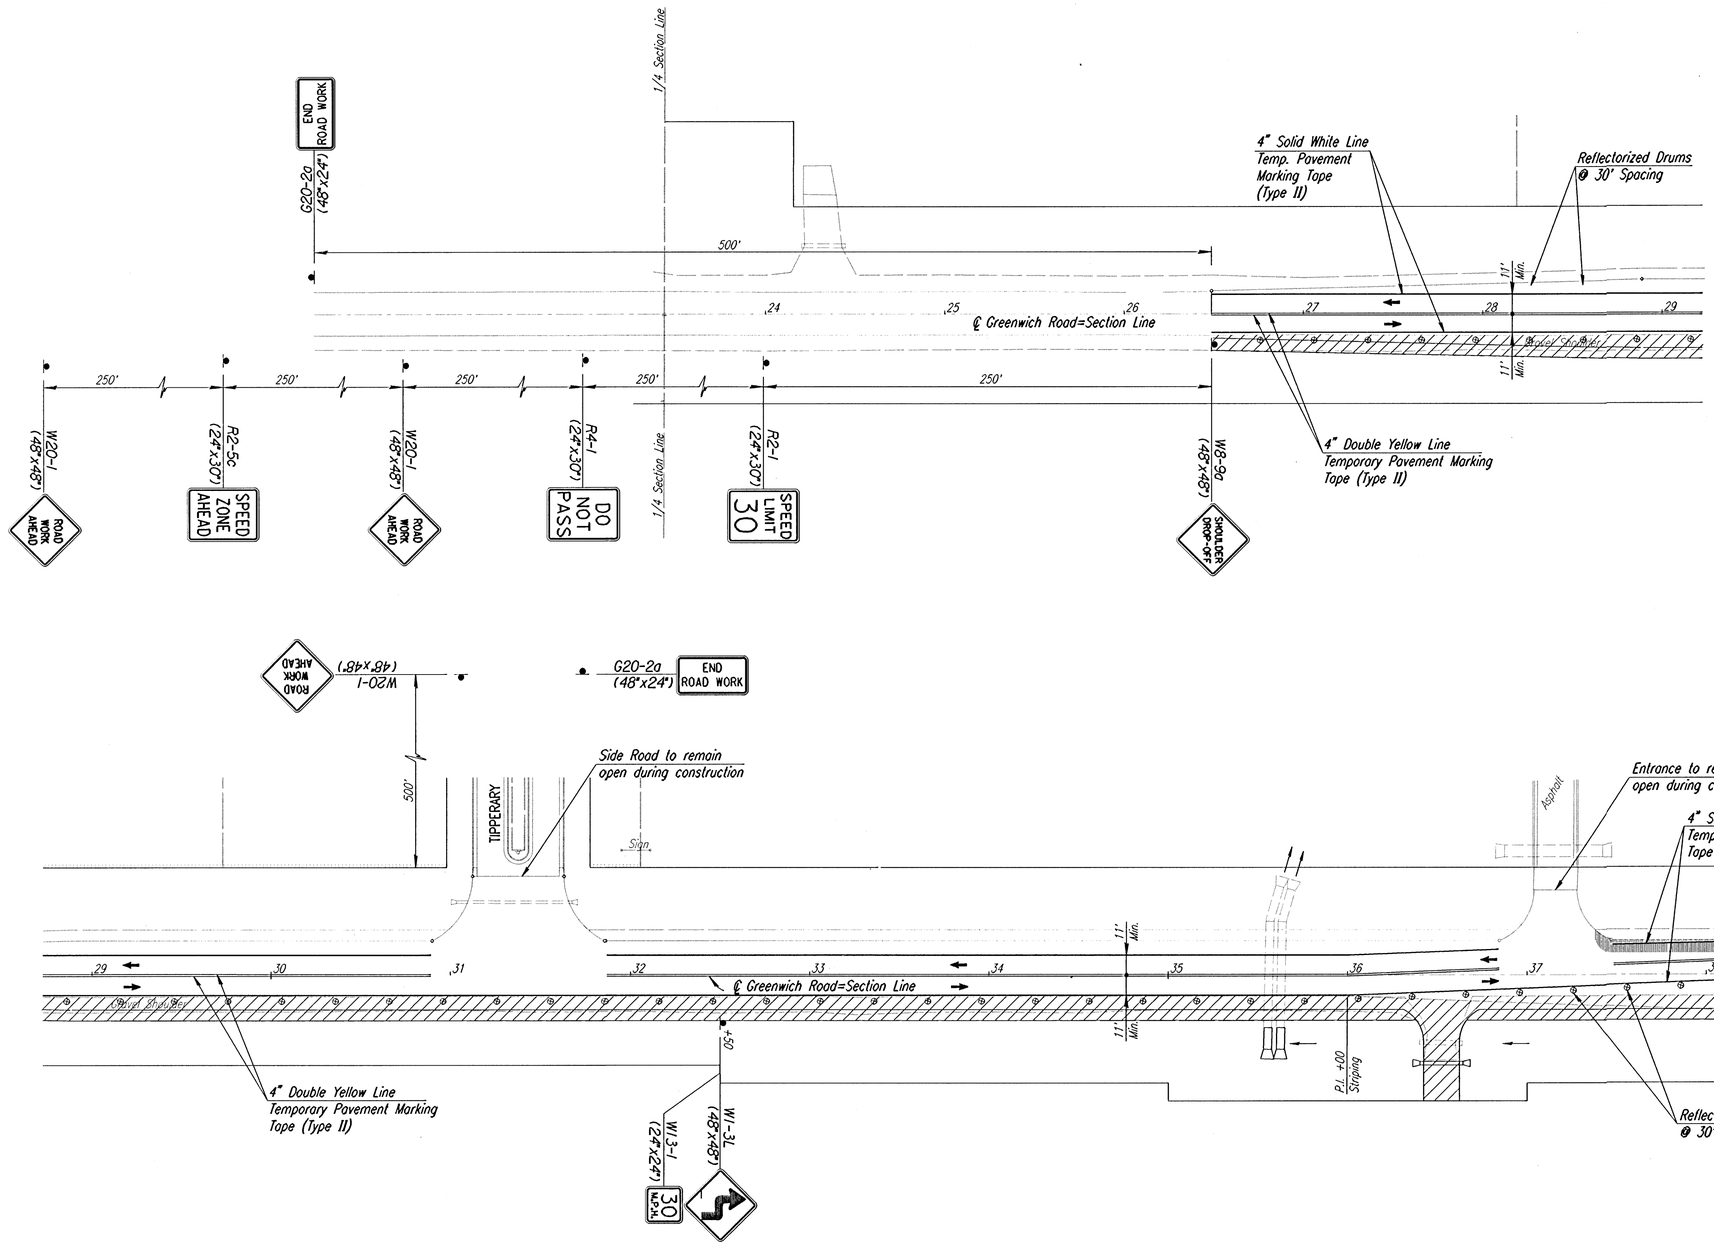

LEGEND

- ⊗ Reflectorized Drums at 30' Spacing or Spacing as noted
- ▪▪▪ Type III Barricade with Type A Low Intensity Flashing Warning Lights.
- ✱ Sign to be mounted on Type III Barricade
- Work Area
- Temp. Bit. Pavement Wedge Overlay

No.	Revisions	By	Date
1			

SEDGWICK COUNTY BUREAU OF PUBLIC SERVICES

TRAFFIC CONTROL STAGE IIIB

GREENWICH RD. STA. 26+00 TO STA. 41+00

PROJECT NO. 618-34 SEDGWICK COUNTY

PROFESSIONAL ENGINEERING CONSULTANTS, P.A.
ENGINEERS
WICHITA, KANSAS

Designed by	WDH	Checked by	RPG
Drawn by	MAF	Date JULY 1997	Job No. 95297-2

i:/1995/95297/002/trcntlgreen.dgn
Drawn by: maf
Plotted by: maf 7-25-97