
INDEX OF SHEETS


1 TITLE SHEET
2–8 LANDSCAPING PLANS

LANDSCAPING PLANS FOR
SOUTH SENECA STREET
30TH. STREET SOUTH TO CRAWFORD AVENUE

WICHITA, SEDGWICK COUNTY
PROJECT NO. 472-83084
MICHAEL E. LINDEBAK, CITY ENGINEER
INDEX CODE 706778

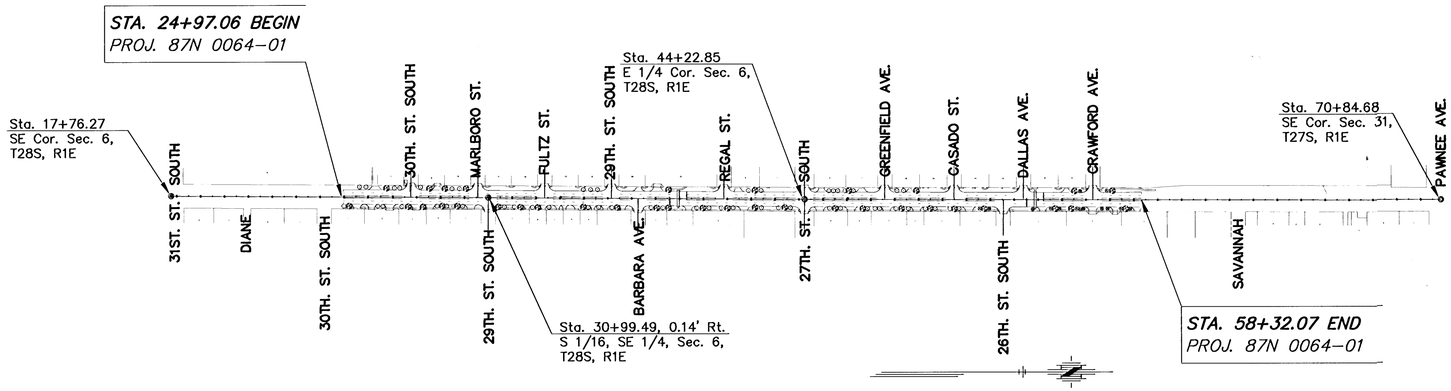

SCALE: 1" = 300'

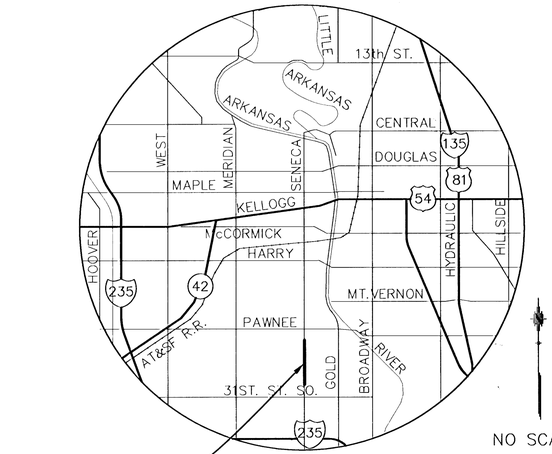

NO SCALE

LOCATION MAP

LEE MATHEW PARKER 783 REGISTERED LANDSCAPE ARCHITECT STATE OF KANSAS

MID-KANSAS ENGINEERING
CONSULTANTS, INC.
411 N. WEBB ROAD
WICHITA, KS. 67206
316-684-9600

SOUTH SENECA LANDSCAPING PLANS
PROJECT NAME

TITLE SHEET
SHEET TITLE

LME		DCH
DESIGN BY:	DRAWN BY:	CHECKED BY:
MAY 1, 2000	94005LTR	1 / 8
DATE	JOB NO.	SHEET/OF

H:\CIVIL\SENECA\94005-2\LANDSCAP\94005LTR.DWG Fri Apr 28 12:02:48 2000