FHWA REG NO.	STATE	PROJECT NO.	YEAR	SHEET NO.	SHEETS
7	KANSAS	472-83084	2000	3	8

Scale: 1" = 20'

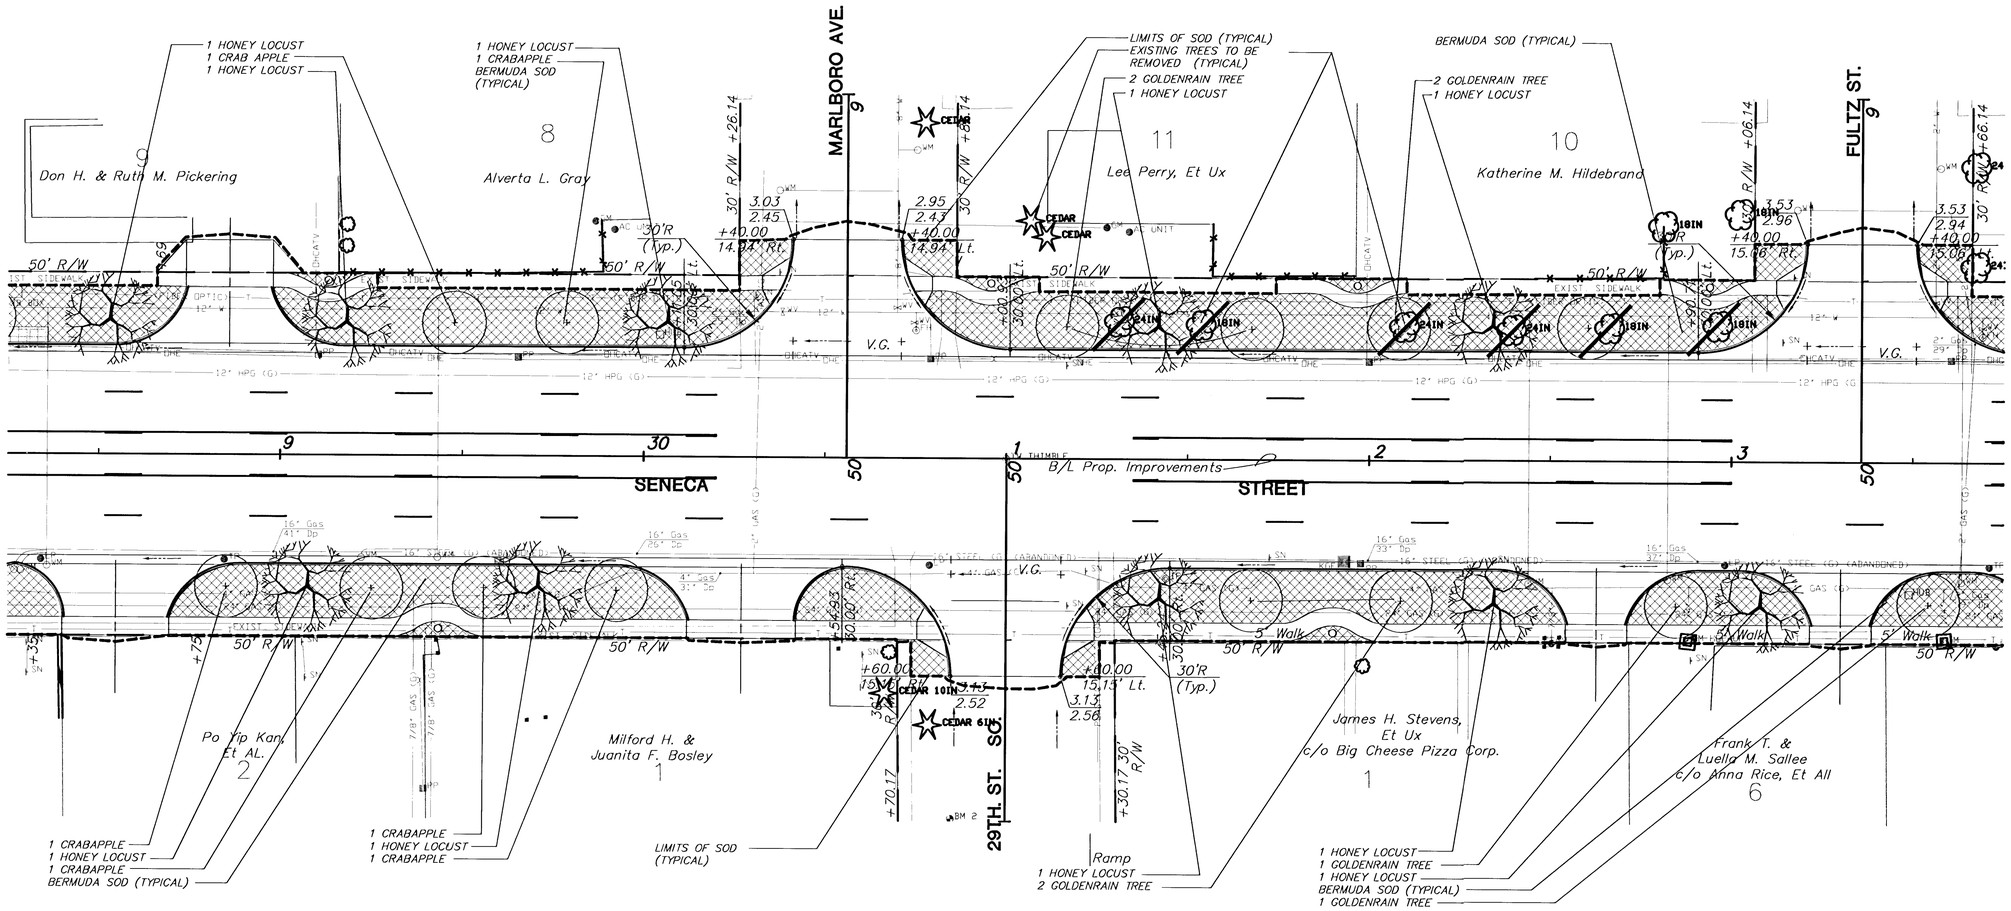

PER-SHEET LANDSCAPE BID QUANTITIES

QTY.	BOTANICAL NAME	COMMON NAME	SIZE	ROOT
10	GLEDITSIA TRIACANTHOS VAR. INERMIS CV. IMPERIAL	IMPERIAL HONEYLOCUST	2"-2 1/2" CAL.	B&B
8	KOELREUTERIA PANICULATA	GOLDENRAIN TREE	2"-2 1/2" CAL.	B&B
6	MALUS CV. SNOW DRIFT	SNOW DRIFT CRABAPPLE	2"-2 1/2" CAL.	B&B

BM #2 "L" cut on top of curb, S. side of 29th. St. So. Sta. 30+85.02 99.35' Rt. Elev.=1283.17

UTILITY OWNERS

G - Kansas Gas Service (316)832-3169
W - City of Wichita Water & Sewer Department (316)268-4908
T - Southwestern Bell Telephone Co. (800)734-7590
E - Kansas Gas and Electric (316)832-3180
CATV - Cox Communications (316)262-4270
SS - City of Wichita Water & Sewer Department (316)268-4908
SWS - City of Wichita Water & Sewer Department (316)268-4908

KANSAS DEPARTMENT OF TRANSPORTATION

SOUTH SENECA STREET
28+50 TO 33+50
LANDSCAPE PLANTING

PROJECT NO. 472-83084 SEDGWICK CO.

MID-KANSAS ENGINEERING CONSULTANTS, INC.
WICHITA, KANSAS

DESIGNED BY: LME	CHECKED BY: GJA
DRAWN BY:	DATE: MAY 1, 2000 SHEET 3 OF 8

94005L2

H:\CIVIL\SENECA\94005-2\LANDSCAP\94005L2R.DWG Fri Apr 28 11:39:55 2000