
FHWA REG NO.	STATE	PROJECT NO.	YEAR	SHEET NO.	SHEETS
7	KANSAS	472-83084	2000	8	8

Scale: 1" = 20'

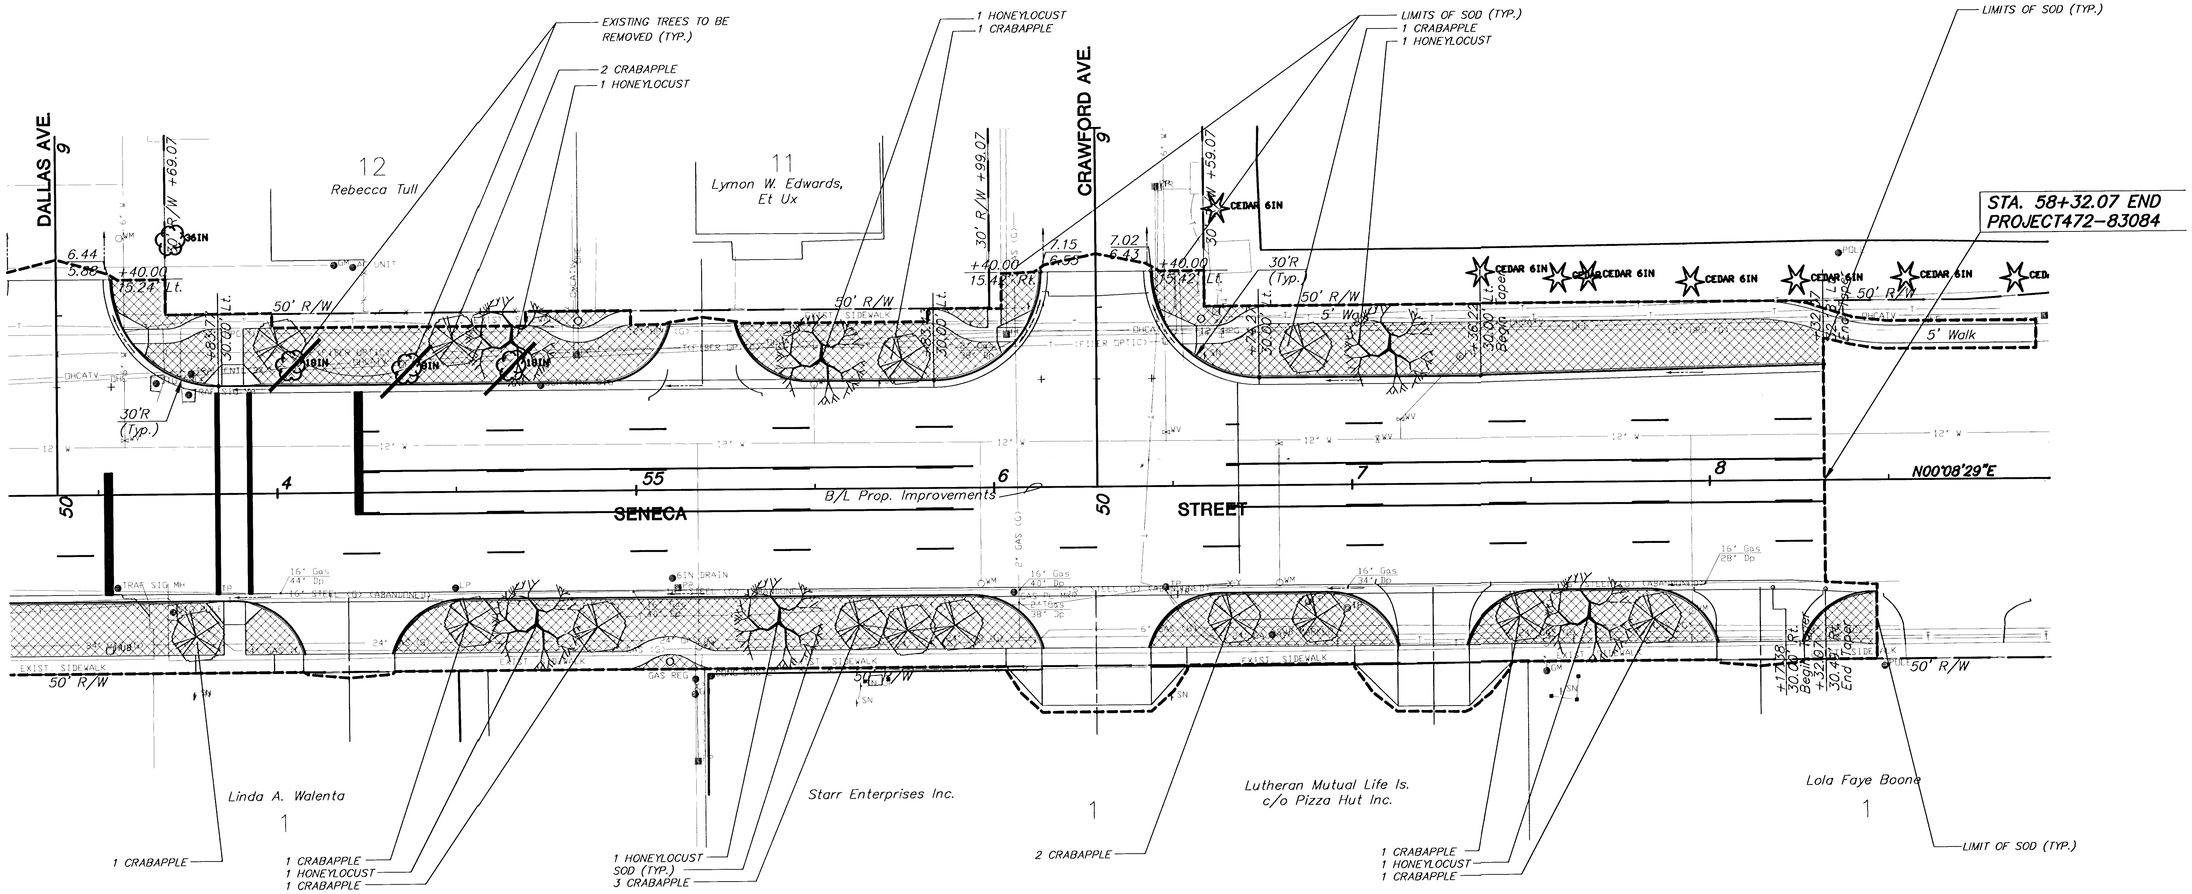

PER-SHEET LANDSCAPE BID QUANTITIES

QTY.	BOTANICAL NAME	COMMON NAME	SIZE	ROOT
6	GLEDITSIA TRIACANTHOS VAR. INERMIS CV. IMPERIAL	IMPERIAL HONEYLOCUST	2"-2 1/2" CAL.	B&B
14	MALUS CV. SNOW DRIFT	SNOW DRIFT CRABAPPLE	2"-2 1/2" CAL.	B&B

UTILITY OWNERS

G - Kansas Gas Service (316)832-3169
W - City of Wichita Water & Sewer Department (316)268-4908
T - Southwestern Bell Telephone Co. (800)734-7590
E - Kansas Gas and Electric (316)832-3180
CATV - Cox Communications (316)262-4270
SS - City of Wichita Water & Sewer Department (316)268-4908
SWS - City of Wichita Water & Sewer Department (316)268-4908

KANSAS DEPARTMENT OF TRANSPORTATION

SOUTH SENECA STREET
53+80 TO 58+31.38
LANDSCAPE PLANTING

PROJECT NO. 472-83084 SEDGWICK CO.

MID-KANSAS ENGINEERING CONSULTANTS, INC.
WICHITA, KANSAS

DESIGNED BY:	LME	CHECKED BY:	GJA
DRAWN BY:		DATE: MAY 1, 2000	SHEET 8 OF 8

9400SL7

18-15-05-12

H:\CIVIL\SENECA\94005-21\LANDSCAP\9400SL7R.DWG Fri Apr 28 12:01:05 2000