FHWA REG. NO.	STATE	PROJECT NO:	YEAR	SHEET NUMBER	TOTAL SHEETS
7	KANSAS	87 N-0099-01	1999	7	68

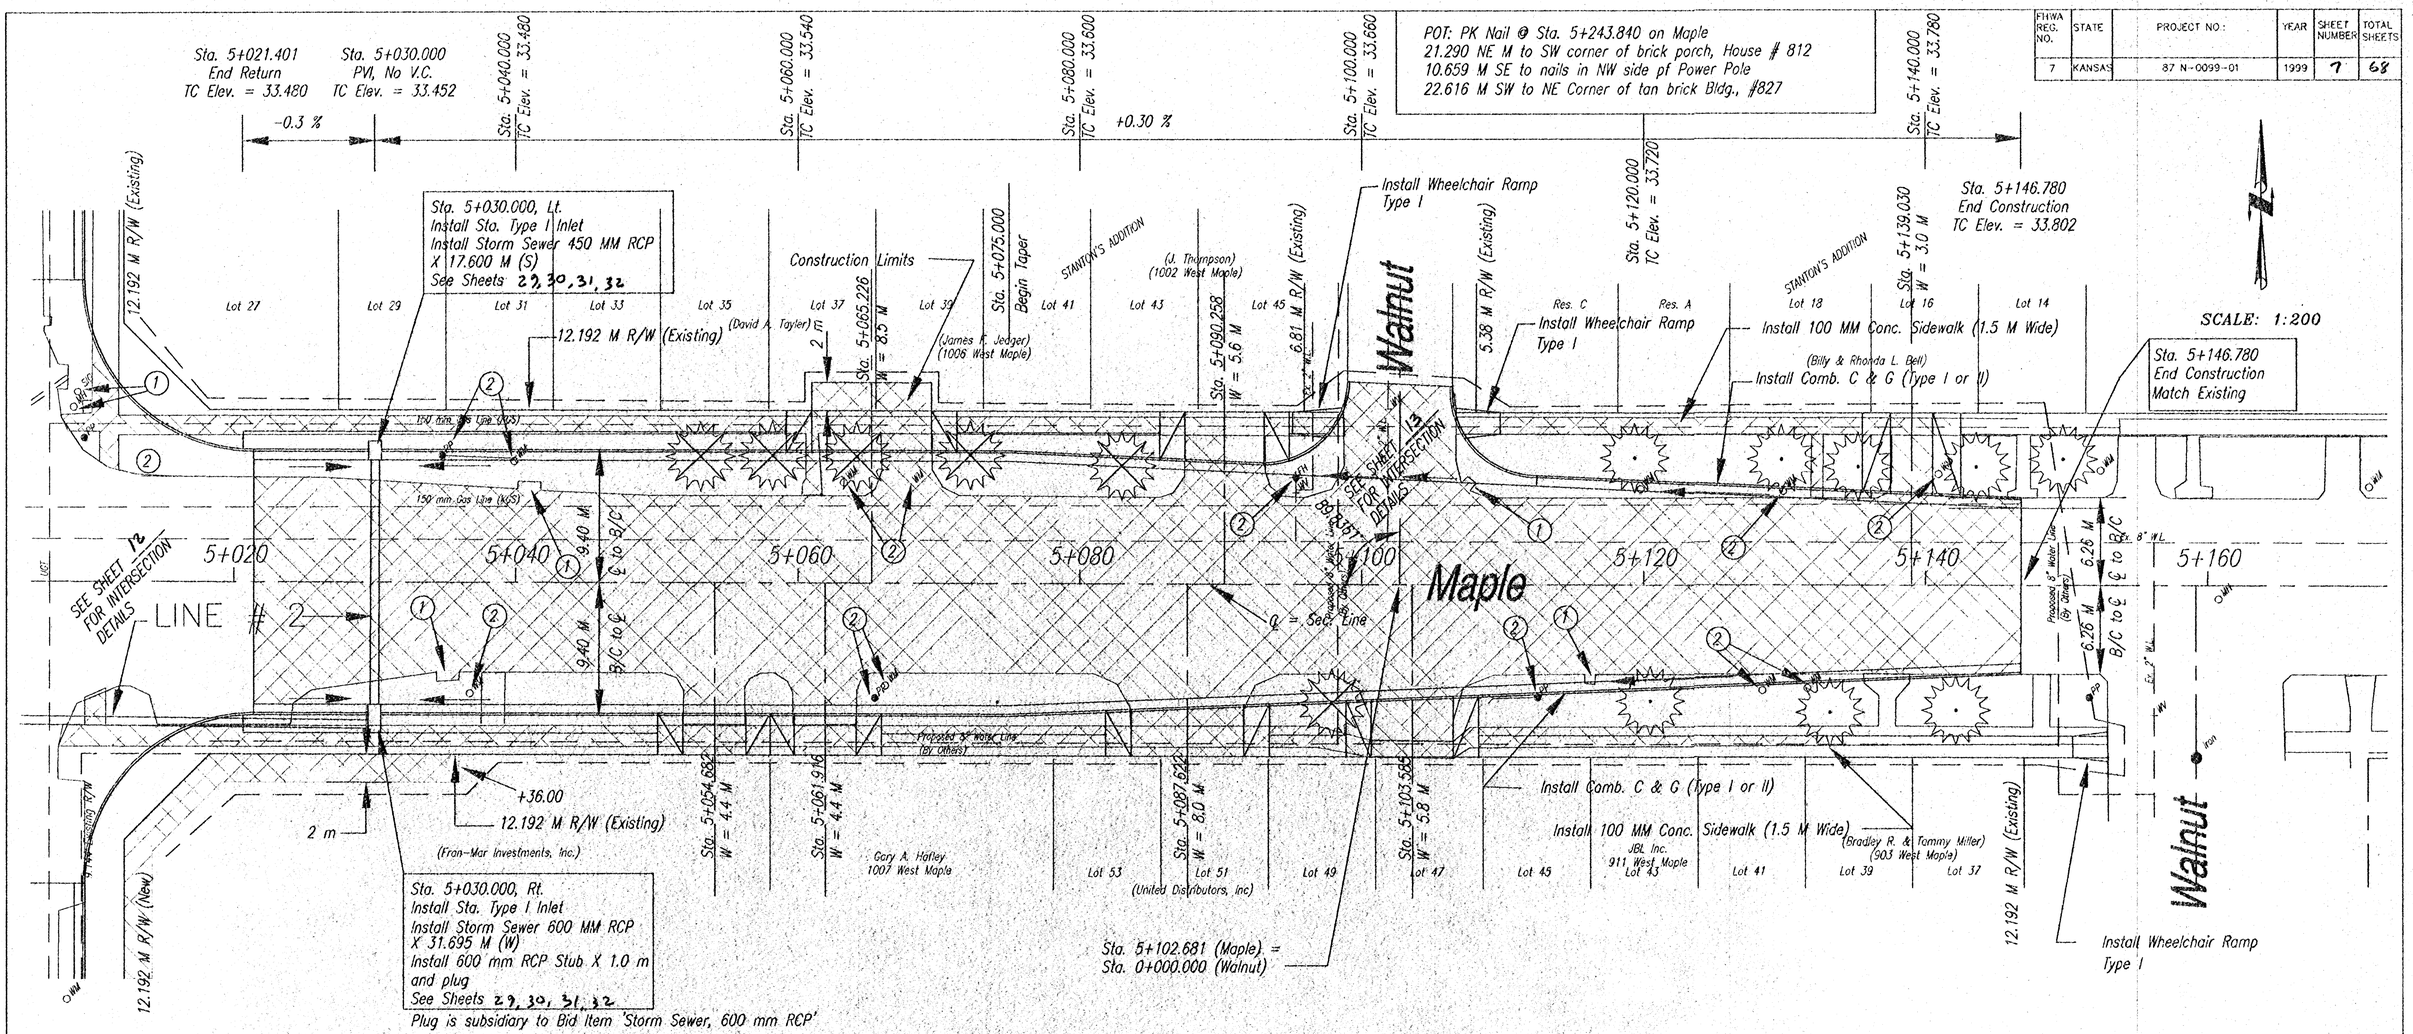

LEGEND:

- Remove Existing Pavement
- (1) Remove
- (2) To Be Adjusted or Relocated by Others
- (3) Remove and Install Sidewalk, 1 M Beyond R/W to match existing
- Install 50MM RGC for Comm. Cable
- (J) Install Junction Boxes @ 45 M Spacing

Note 1: See Sheet 33 for location of Conduit and Junction Boxes.

Bench Mark # 200: Chiseled square at NW corner of parking lot of Richmond Electric @ 911 West Maple. Sta. 5+098.377, Rt. Elev. = 33.708

PLAN SHEET - MAPLE
From Sta. 5+021.401 to Sta. 5+146.780

SCALE:	APPROVED:	DRAWN BY:
DATE:		CHECKED:
PROJECT NO:		SHEET NO.:

MUNICIPAL ENGINEERS, P.A.
254-LAURA, SUITE 201, WICHITA, KANSAS 67211
316-262-3842 (TEL)
316-262-8634 (FAX)