
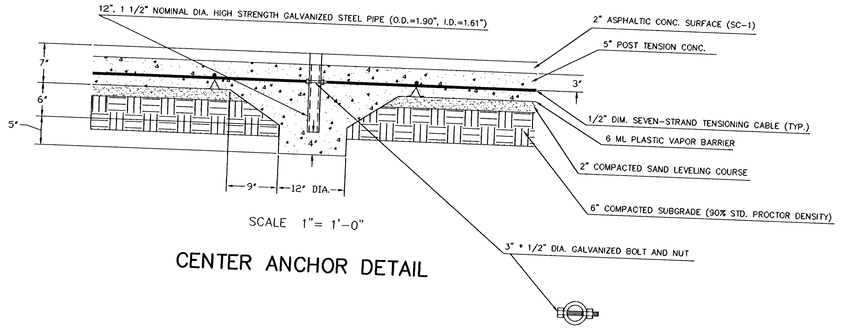


SCALE 1"= 1'-0"

CENTER ANCHOR DETAIL

SCALE 1"= 6"


PLAN VIEW FOR PIPE

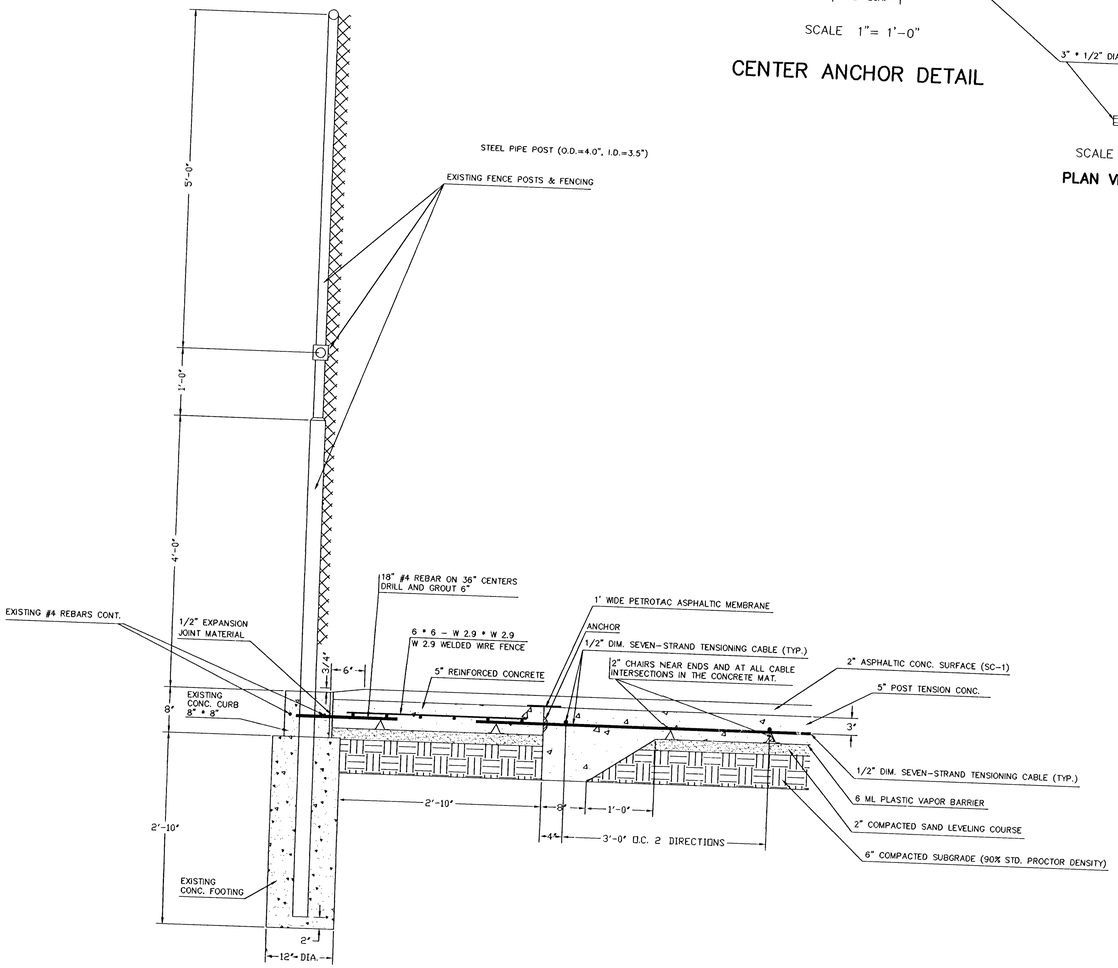

SCALE 1"= 1'-0"

SECTION "A"-"A"

NOTE: APPROVED CENTER ANCHOR STRAP AND TOP NET COVER FABRIC SHALL ACCOMPANY NET SYSTEMS.

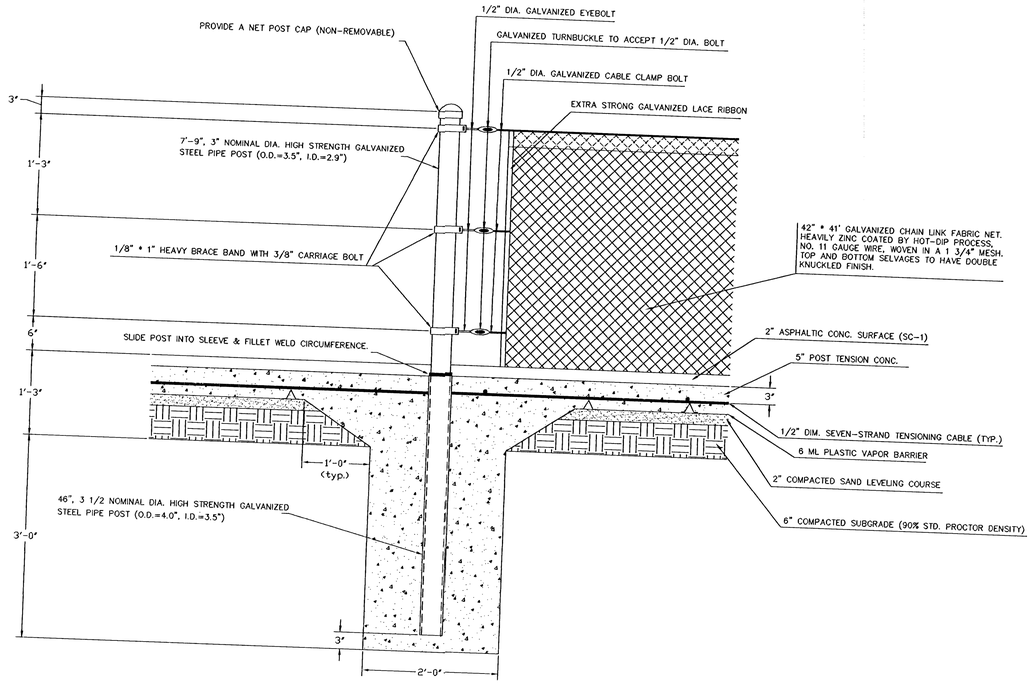

SCALE 1"= 1'-0"

NET & NET POST DETAIL

MCADAMS TENNIS COURTS
CONSTRUCTION PLANS
INDEX # 785618
SHEET 4 OF 4
DRAWN BY: B.R. DESIGN BY: B.R.

12-3-1-30