McG-6
✓ Tat. Edwards & Central

H-3

(1-3)

B.M. 118.95 "G" in Globe W side Edwards. 50' S of Central

N

Evacuation

C.Y.	Property
299.0	5'-0"
1,097.7	1,084.4
3287 cu yds	1633.6 cu yds

Note: Install 2-2'-5' c.b.'s connect with 15" pipe

Note: Install 3-2'-5' catch basins & 1 manhole Connect with 15" pipe.

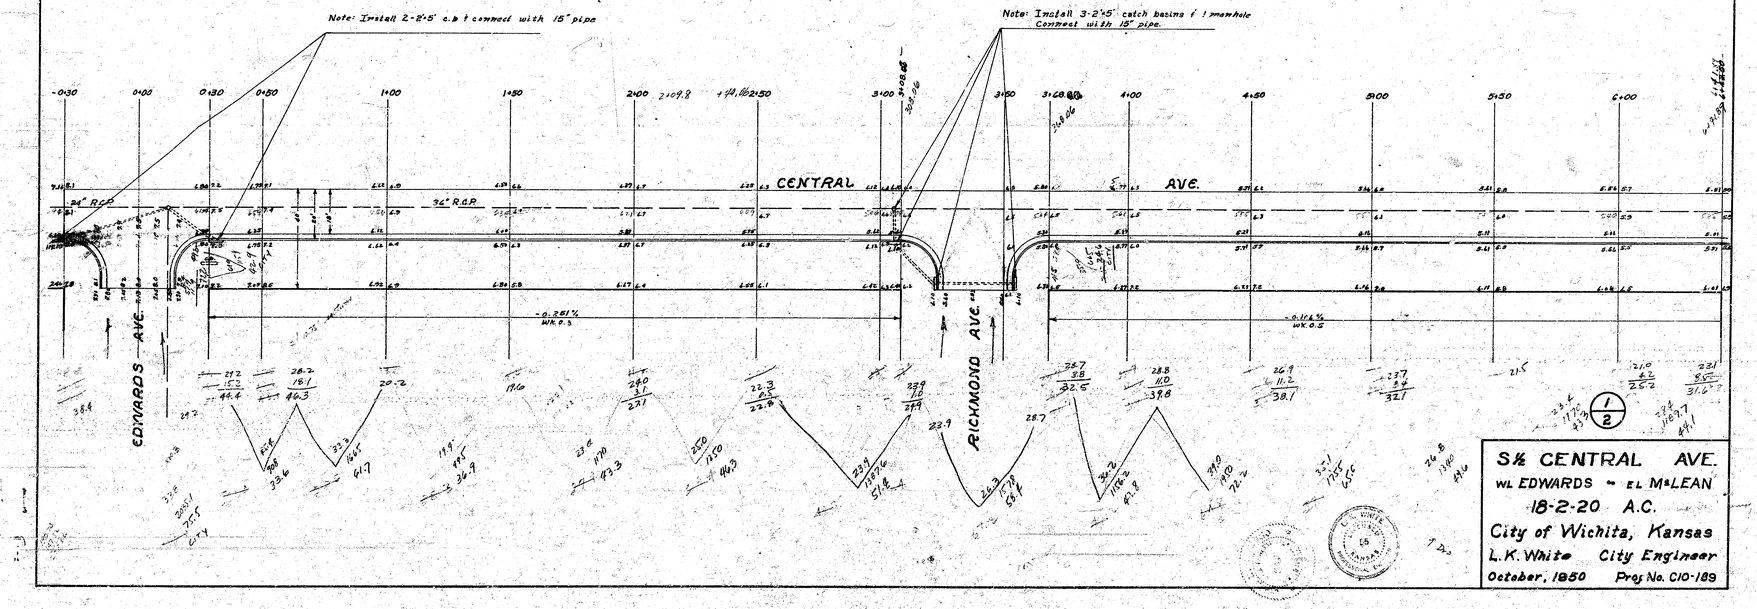

1/2

S½ CENTRAL AVE.
WL EDWARDS ~ EL McLEAN
18-2-20 A.C.
City of Wichita, Kansas
L.K. White City Engineer
October, 1950 Proj No. C10-189

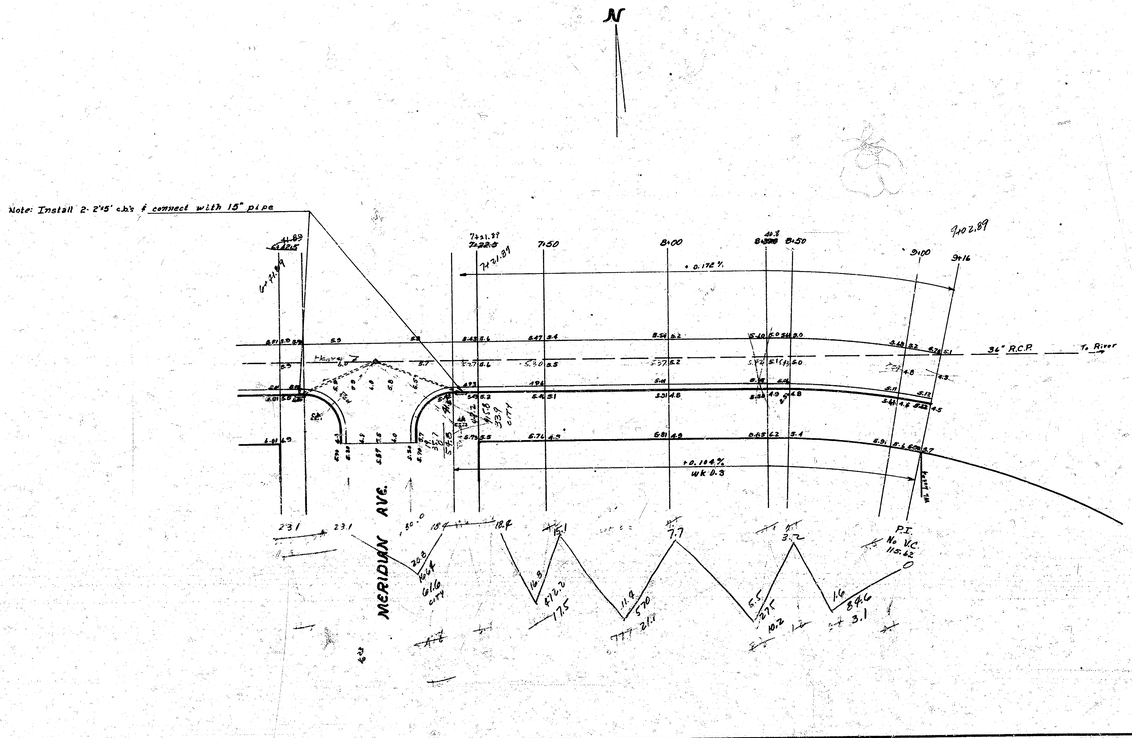

2/2

5½ CENTRAL AVE.

L. E. WHITE LICENSED 55 KANSAS PROFESSIONAL ENGINEER

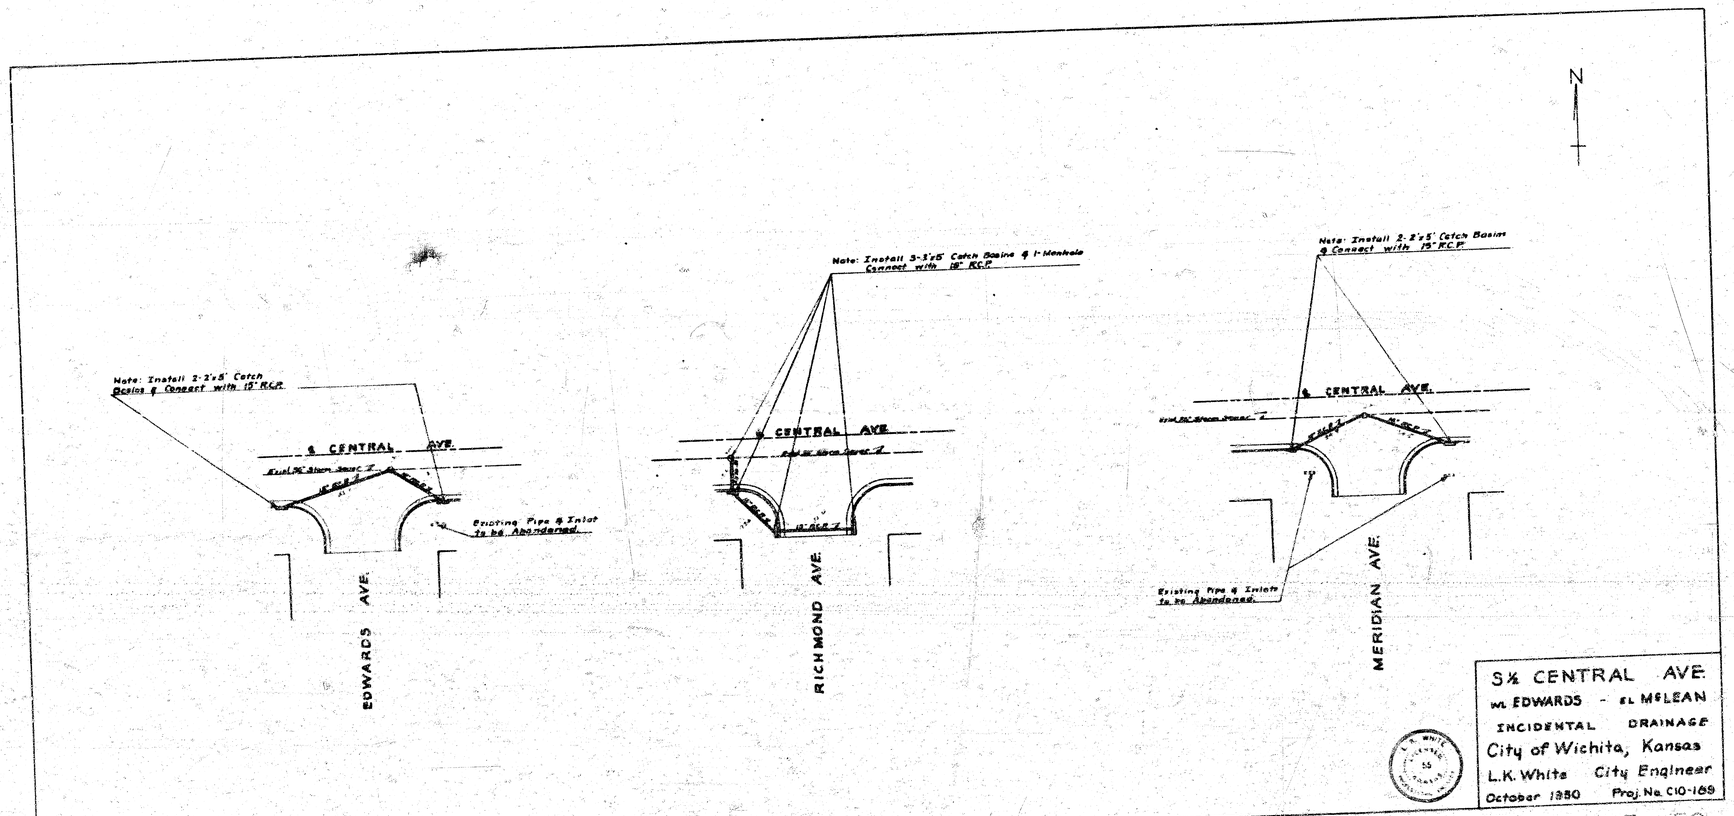
N
Note: Install 2-3'x5' Catch Basins & Connect with 15" RCP.
Existing Pipe & Inlet to be Abandoned.
Note: Install 3-3'x5' Catch Basins & 1-Manhole Connect with 18" RCP.
Note: Install 2-3'x5' Catch Basins & Connect with 15" RCP.
Existing Pipe & Inlets to be Abandoned.
CENTRAL AVE.
EDWARDS AVE.
RICHMOND AVE.
MERIDIAN AVE.
S½ CENTRAL AVE.
W. EDWARDS - E. McLEAN
INCIDENTAL DRAINAGE
City of Wichita, Kansas
L.K. White City Engineer
October 1950 Proj. No. C10-169